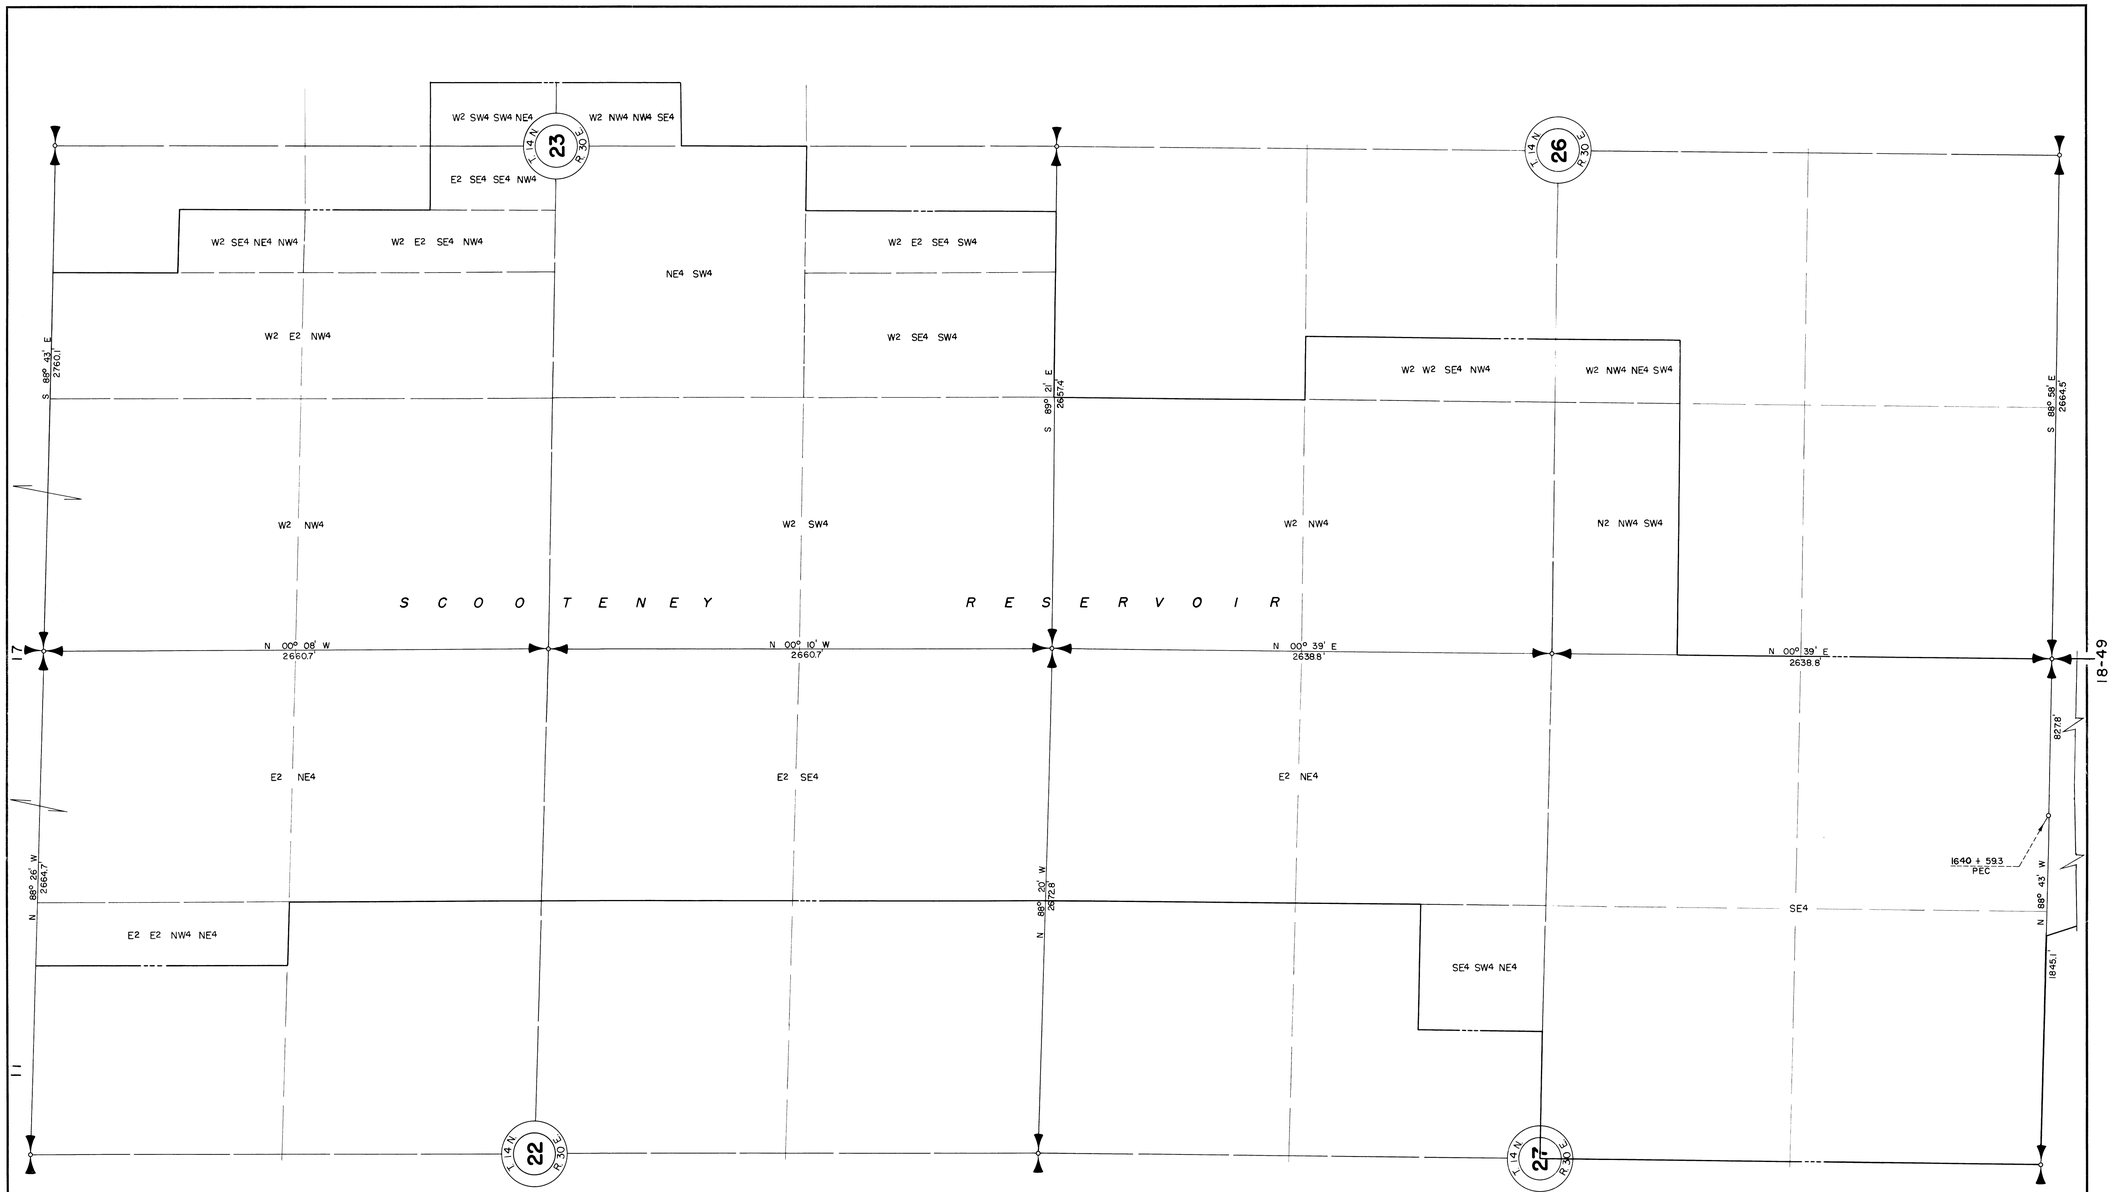

LEGEND

Rights of Way for Roads
Rights of Way for Canals
Rights of Way for Drains
Rights of Way for Proposed Roads

N USBR GRID

400 3 2 1 0 2 400
SCALE OF FEET

Drawn R.W.M.
Checked J.L.R.
Surveys certified
A. J. Davidson
Chief, Engr. Div.
DATE 6-13-62

NOTE: Supplemental Data for Right of Way only to be attached to and filed with the Farm Unit Plat of Irrigation Block 11.

M. B. Austin
Regional Director (Act.)
DATE 7-6-62

N

222-116-32547-16