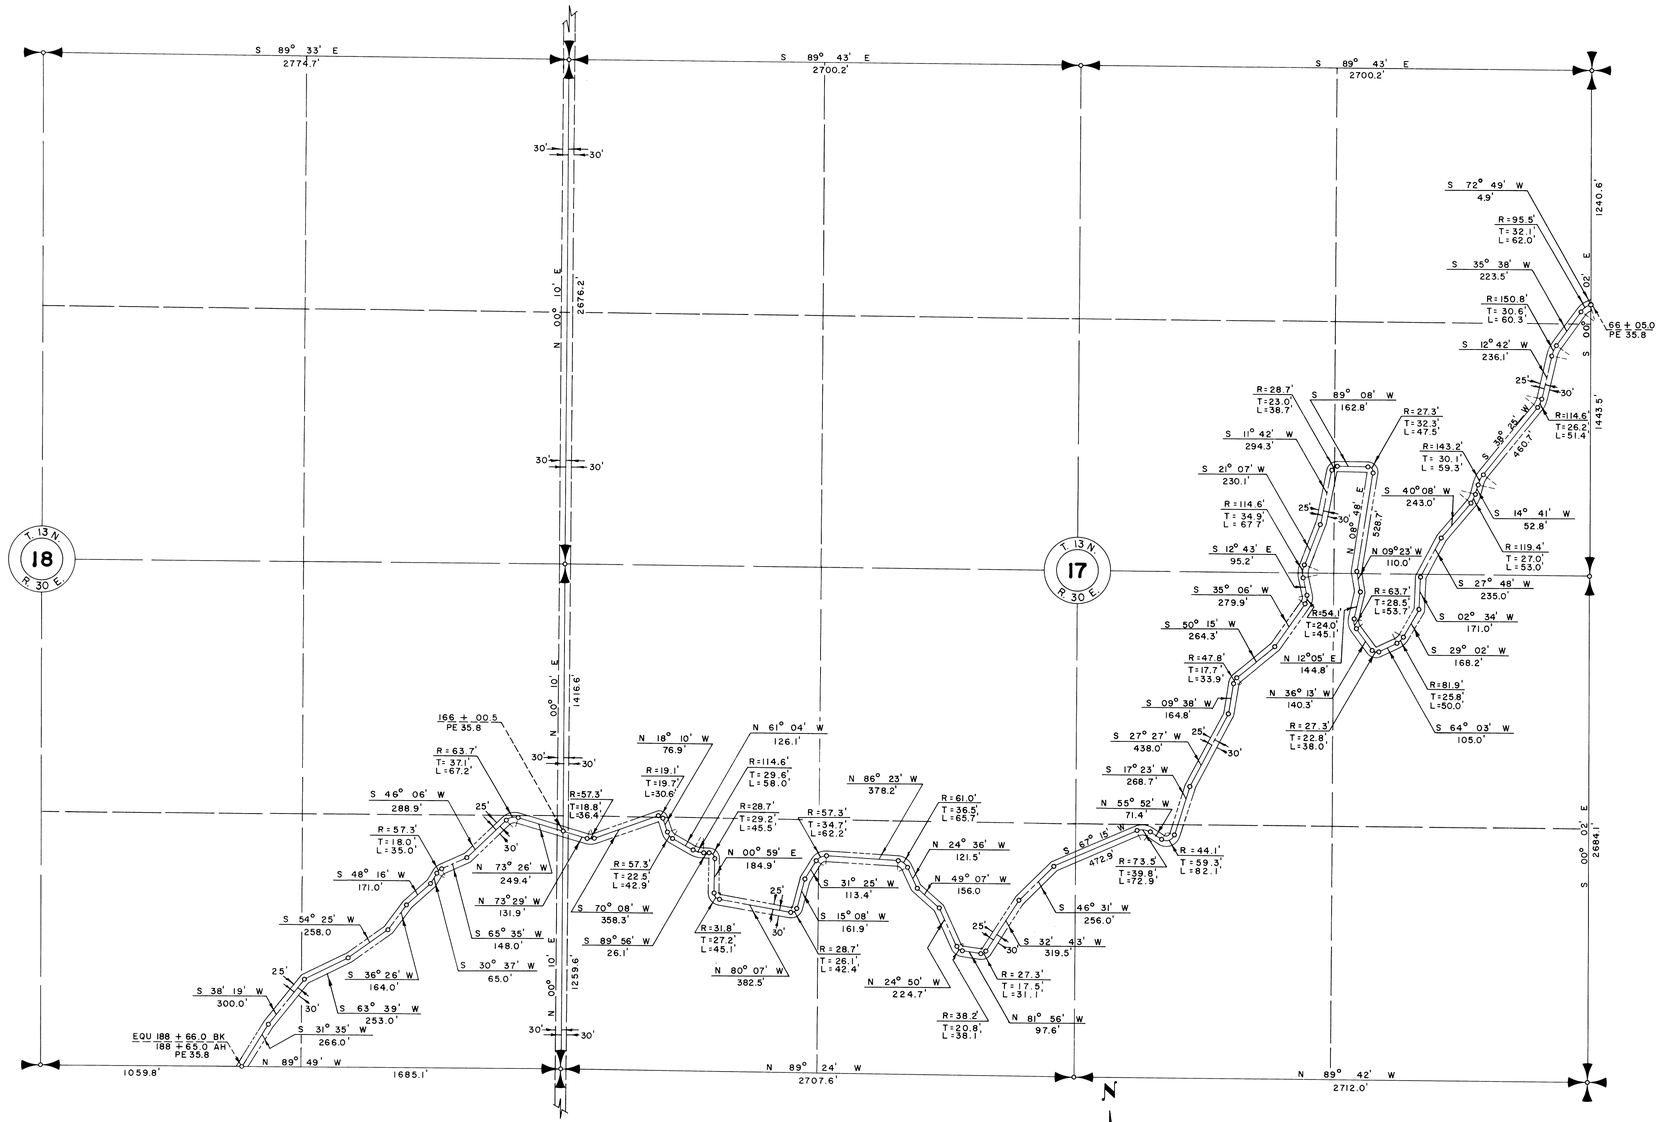

LEGEND

Rights of Way for Roads
Rights of Way for Canals
Rights of Way for Drains
Rights of Way for Proposed Roads

400 3 2 1 0 2 400
SCALE OF FEET

U.S.B.R. GRID

Drawn H.M.R.-P.J.S.
Checked J.L.R.
Surveys certified
J.D. Humes
Chief, ~~Engr. Div.~~ of D&C Div.
DATE 7/21/58

NOTE: Supplemental Data for Right of Way only to be attached to and filed with the Farm Unit Plat of Irrigation Block 12.

Wm. H. Tuller
Regional Director (Act.)
DATE 8/1/58

6 5

222-116-30762-11