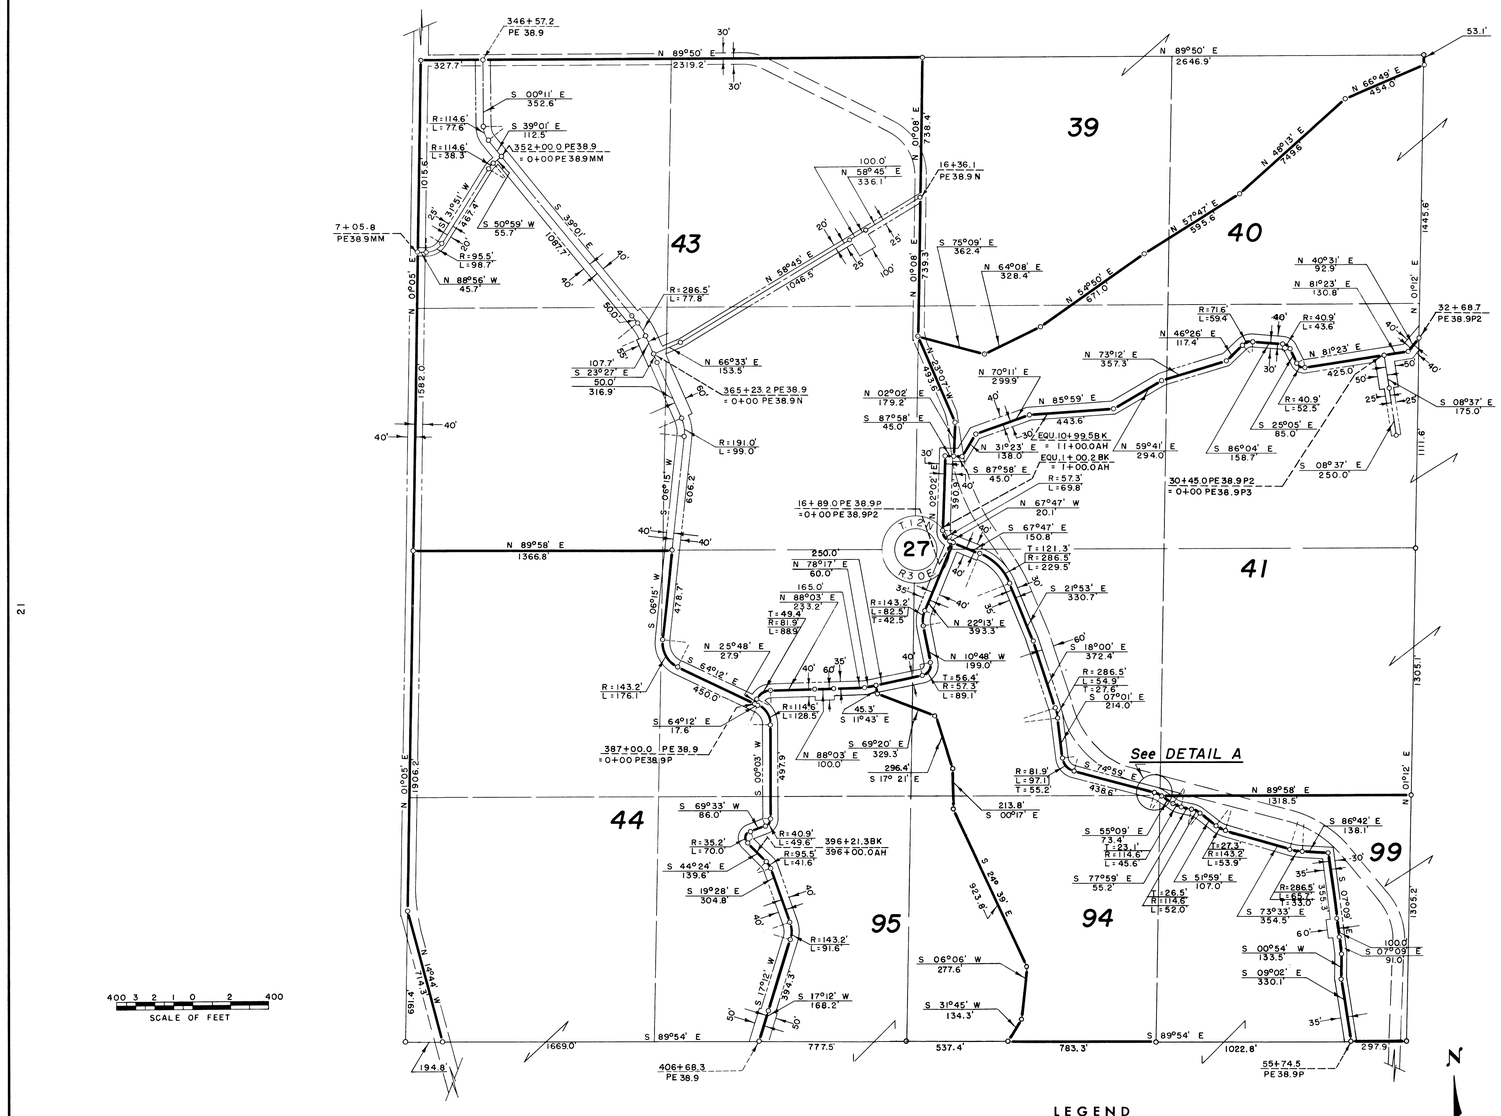

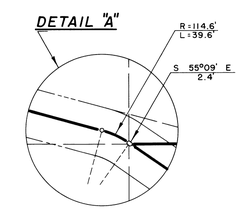

LEGEND

Right of Way for Road
Right of Way for Proposed Road

Boundary of Unit
Right of Way for Canal
Right of Way for Drain

41 Unit Number

REV. TO 9-1-64	B.I.M.

Drawn H.M.R.
Checked J.L.R. C.W.M. J.E.G.
Surveys certified
J. D. Humes
Chief, ~~Engr. Div.~~ of Dev. Div.
DATE 6-17-59

THIS SHEET NOT RECORDED

I certify that this is Sheet 2 of 3 Supplemental Sheets of the Fifth Revision of the Final Farm Unit Plat of Irrigation Block 13.
G.G. Stamm
Regional Director (Act.)
DATE 7-14-59

222-116-31297-22