NOTE: Buried Pipe Drain R/W
(1) 45' W. & 55' E.
(2) 45' OR TO RD. W. & 65' E.

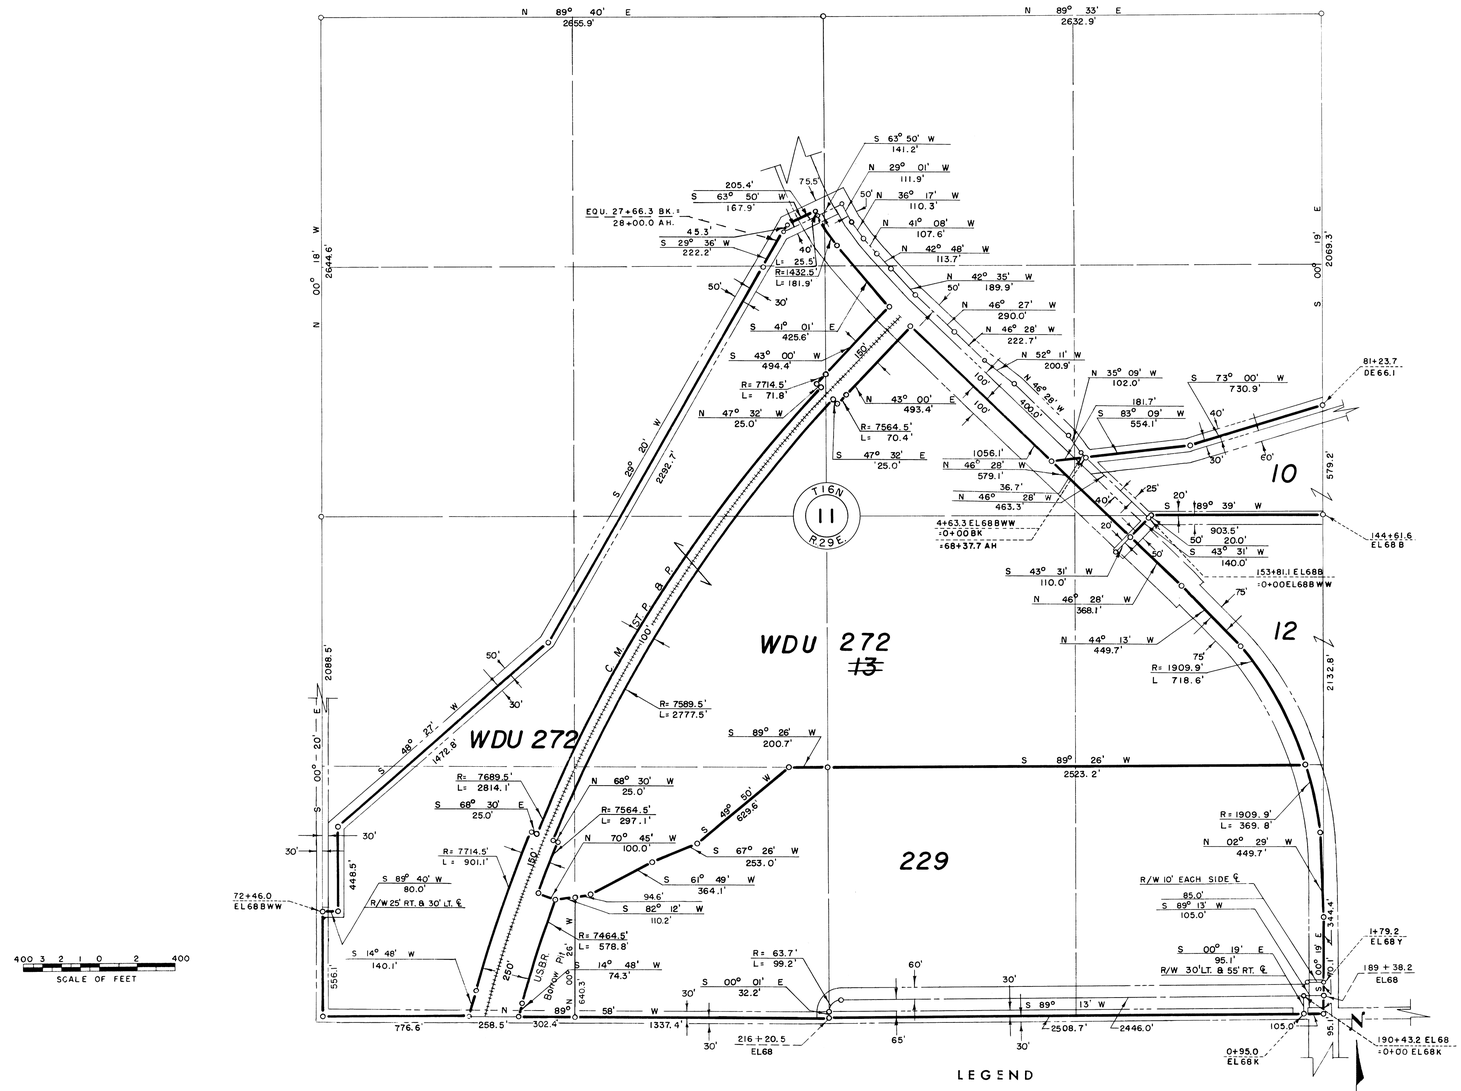

LEGEND

Right of Way for Road
Right of Way for Proposed Road
Boundary of Unit
Right of Way for Canal
Right of Way for Drain

THIS SHEET NOT RECORDED

12 Unit Number

Drawn DWD
Checked E.P.L.
Surveys certified
A.J. Davidson
Chief, Engr. Div.
DATE 6-29-60

REV. TO 10-1-63 [illegible]

I certify that this is Sheet 1 of 7 Supplemental Sheets of the Sixth Revision of the Final Farm Unit Plat of Irrigation Block 45

M.B. Austin
Regional Director (Acting)
DATE 7-21-60

222-116-31620-10