NOTE: Buried Pipe Drain R/W
(1) 55' W & 45' E
(2) 55' N & 45' S

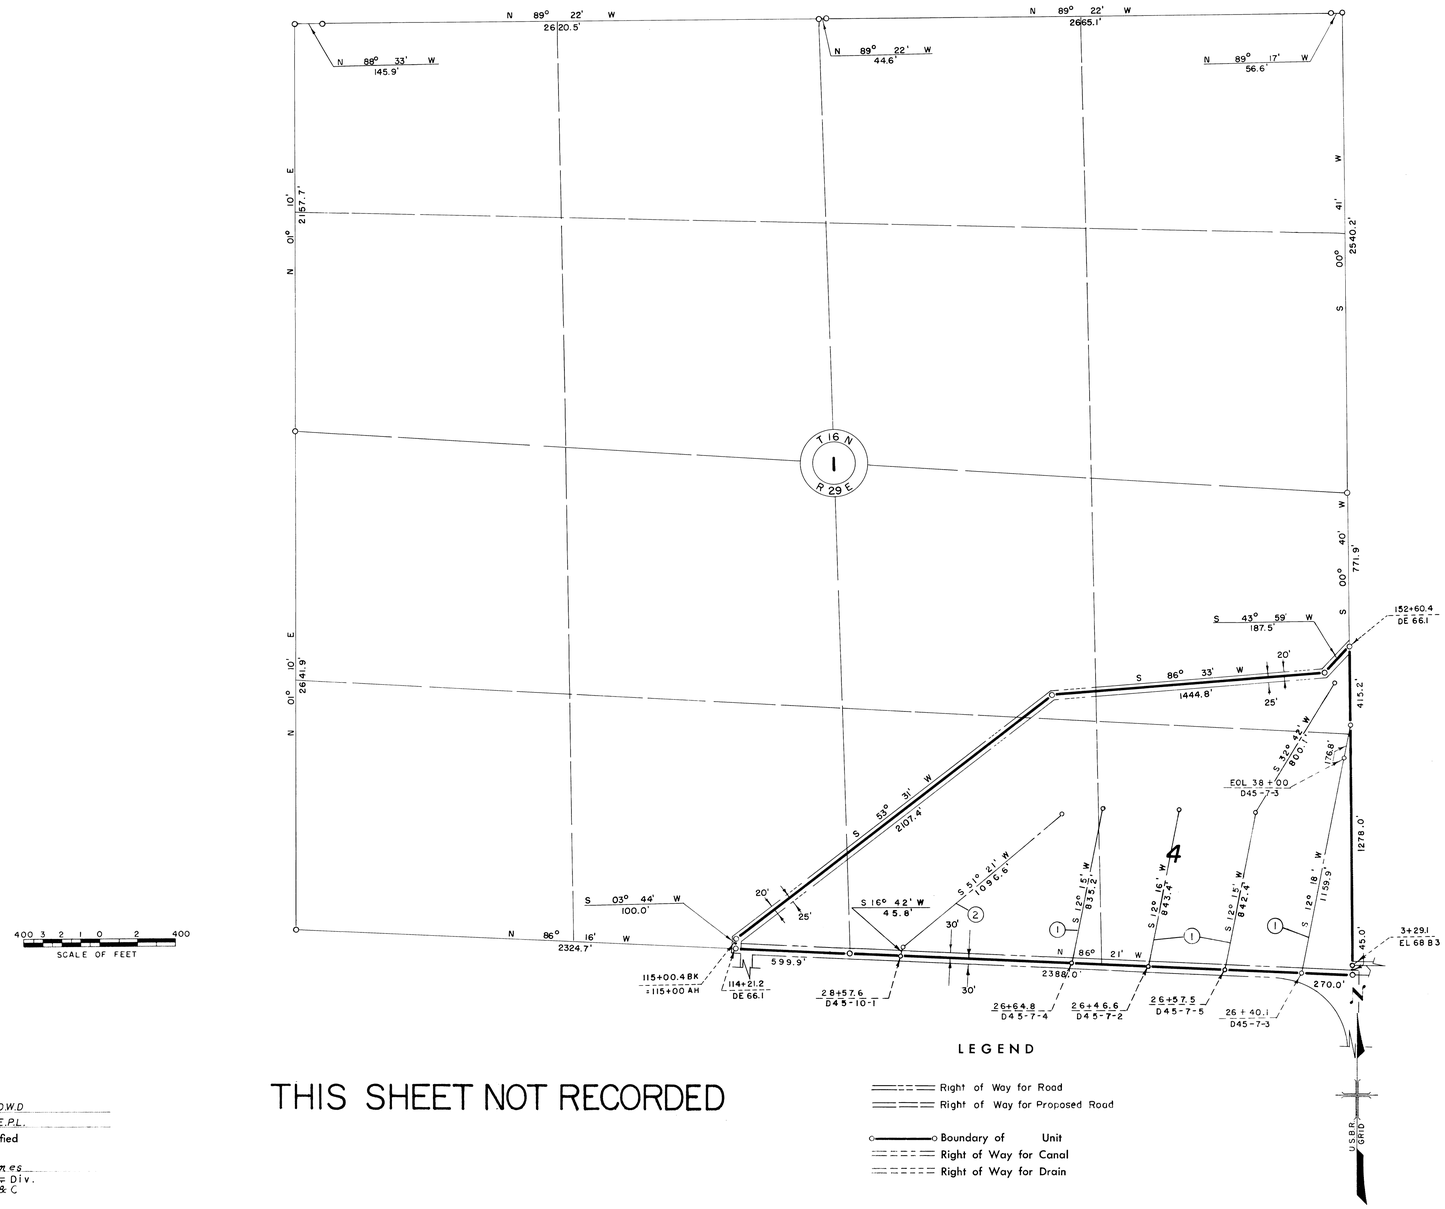

THIS SHEET NOT RECORDED

LEGEND

Right of Way for Road
Right of Way for Proposed Road

Boundary of Unit
Right of Way for Canal
Right of Way for Drain

4 Unit Number

Drawn D.W.D.
Checked E.P.L.
Surveys certified

J. D. Humes
Chief, ~~Engr.~~ Div. of D.& C.

DATE 6-23-55

REV. TO 11-5-81	dc.
REV TO 7-29-66	[illegible]

I certify that this is Sheet 2 of 17 Supplemental Sheets of the First Revision of the Final Farm Unit Plat of Irrigation Block 45.

Wm. H. Tuller (Acting)
Regional Director

DATE 8-2-55

44-36

6

222-116-27595-7