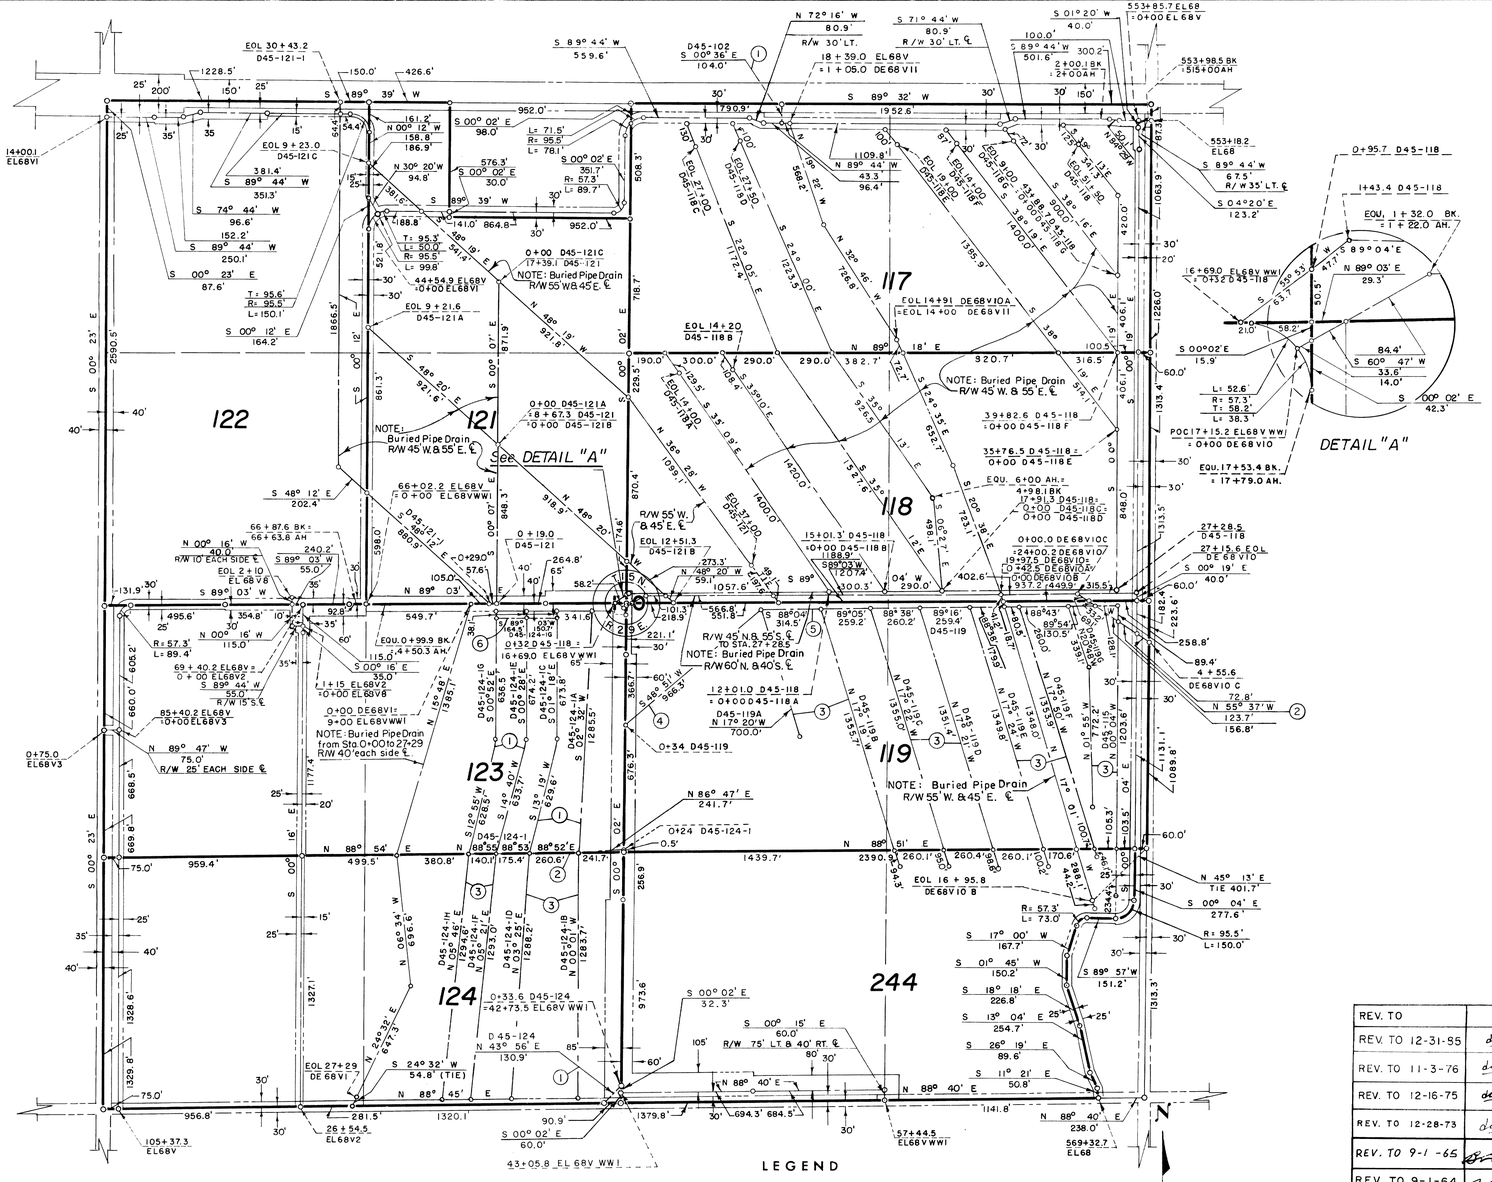

NOTE: Buried Pipe Drain R/W

1. 55' W. & 45' E.
2. 45' N. & 55' S.
3. 45' W. & 55' E.
4. 55' N. & 45' S.
5. 40' N. & 60' S.
6. TO W.W. N. & 55' S.

REV. TO	
REV. TO 12-31-85	dc
REV. TO 11-3-76	dc
REV. TO 12-16-75	dc
REV. TO 12-28-73	dc
REV. TO 9-1-65	
REV. TO 9-1-64	

Drawn DWD
Checked DR
Surveys certified

A. J. Davidson
Chief, Engr. Div.

DATE 9-13-62

THIS SHEET NOT RECORDED

I certify that this is Sheet 3 of 10 Supplemental Sheets of the Eighth Revision of the Final Farm Unit Plat of Irrigation Block 45.

M. B. Austin
Regional Director (Acting)

DATE 9-25-62

222-116-32559-32