(1) NOTE: Buried Pipe Drain R/W 45' N & 55' S ℄.

(2) NOTE: Buried Pipe Drain R/W 45' S & 55' N ℄

(3) NOTE: Buried Pipe Drain R/W 45' W & 55 E ℄

(4) Buried Pipe Drain R/W 70' N. & 30' S. ℄

(5) NOTE: Buried Pipe Drain R/W 65' N. & to Co. Rd. r/w S. ℄

(6) NOTE: Buried Pipe Drain R/W 70' N ℄ & S. to R/W of EL68DI

(7) NOTE: Buried Pipe Drain R/W 70' E. ℄ & W. to R/W of EL68D

(8) NOTE: Buried Pipe Drain R/W 55' W & 45' E ℄

(9) NOTE: Buried Pipe Drain R/W 70' E. ℄ & to F. U. bdy. W. from Sta. 24+53.5 to 47+53.4

(10) Buried Pipe Drain R/W 45' N. ℄ & 55' or to Lat. r/w S.

(11) Buried Pipe Drain R/W to Rd. N. & 45' S. ℄

(12) Buried Pipe Drain R/W to Rd. N. & 55' S. ℄

(13) NOTE: New Buried 24" PVC Pipe From Sta. 28+00.0 TO 25+85.5 EL68D By E.C.B.I.D.

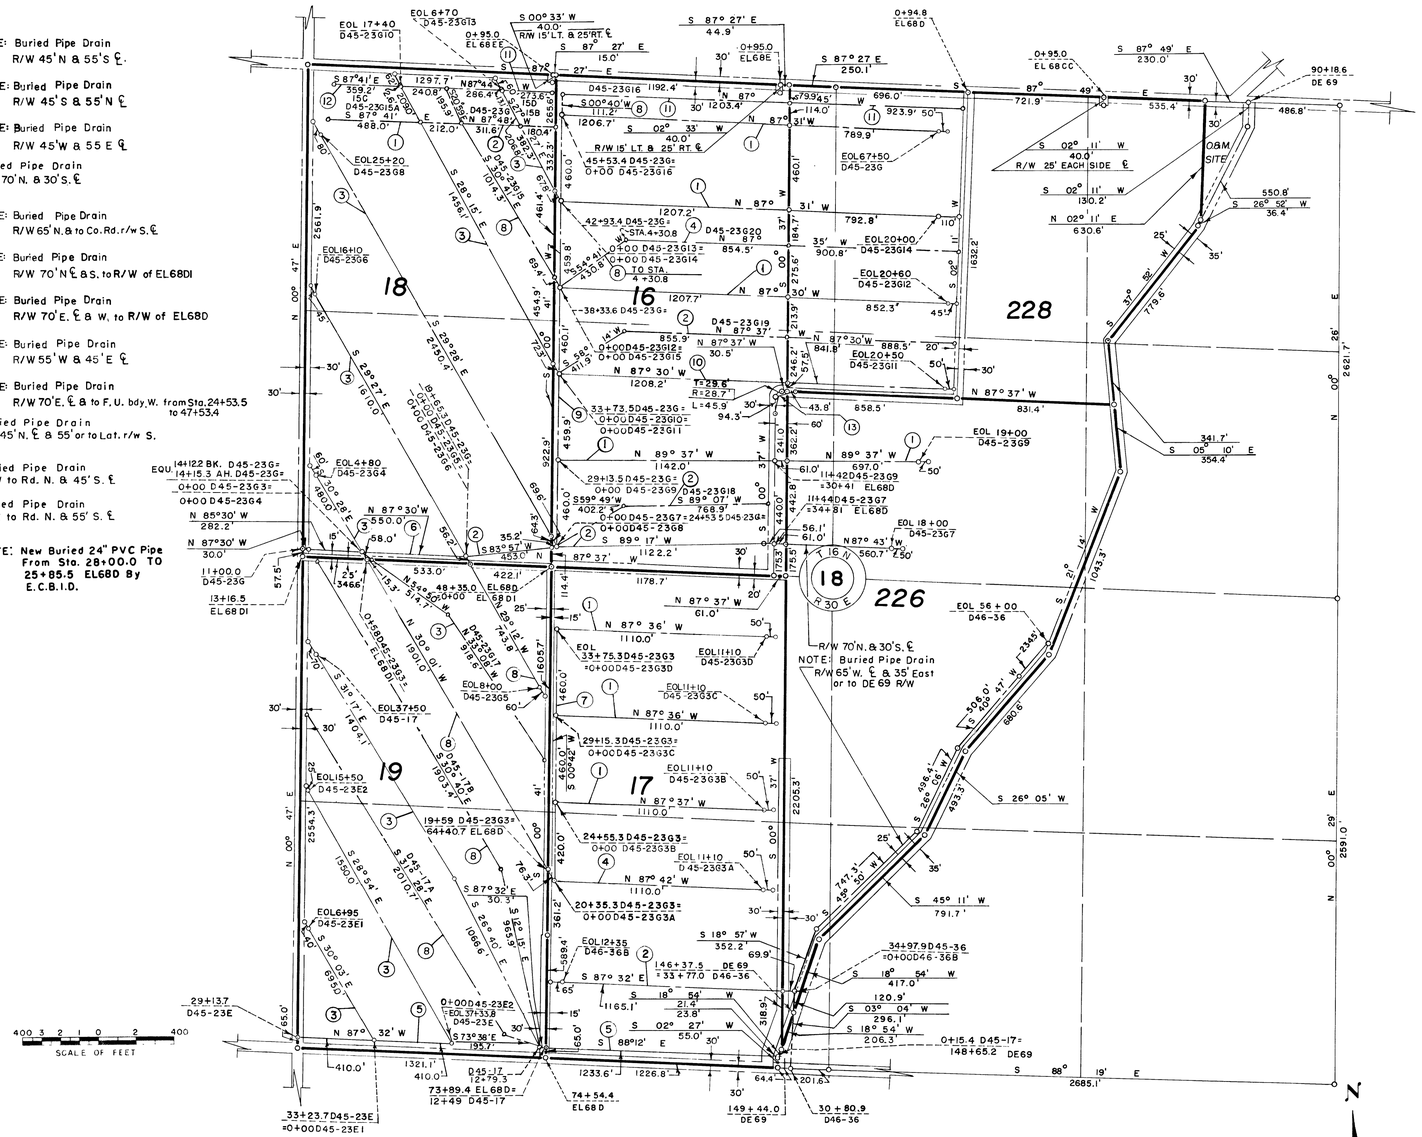

LEGEND

Right of Way for Road

Boundary of Unit

Right of Way for Canal

Right of Way for Drain

THIS SHEET NOT RECORDED

19 Unit Number

REV. TO 7-17-98	dB
REV. TO 12-30-94	dc
REV. TO 12-29-89	dc
REV. TO 7-31-68	CMC
REV. TO 7-31-68	CMC

Drawn DW.D
Checked E.P.L.
Surveys certified
A. J. Davidson
Chief, D.&C. Div. (Acting)
DATE 8-1-56

I, certify that this is Sheet 4 of 22 Supplemental Sheets of the Second Revision of the Final Farm Unit Plat of Irrigation Block 45.

Wm. H. Fuller
Regional Director (Acting)
DATE 8-20-56

222-116-28829-11