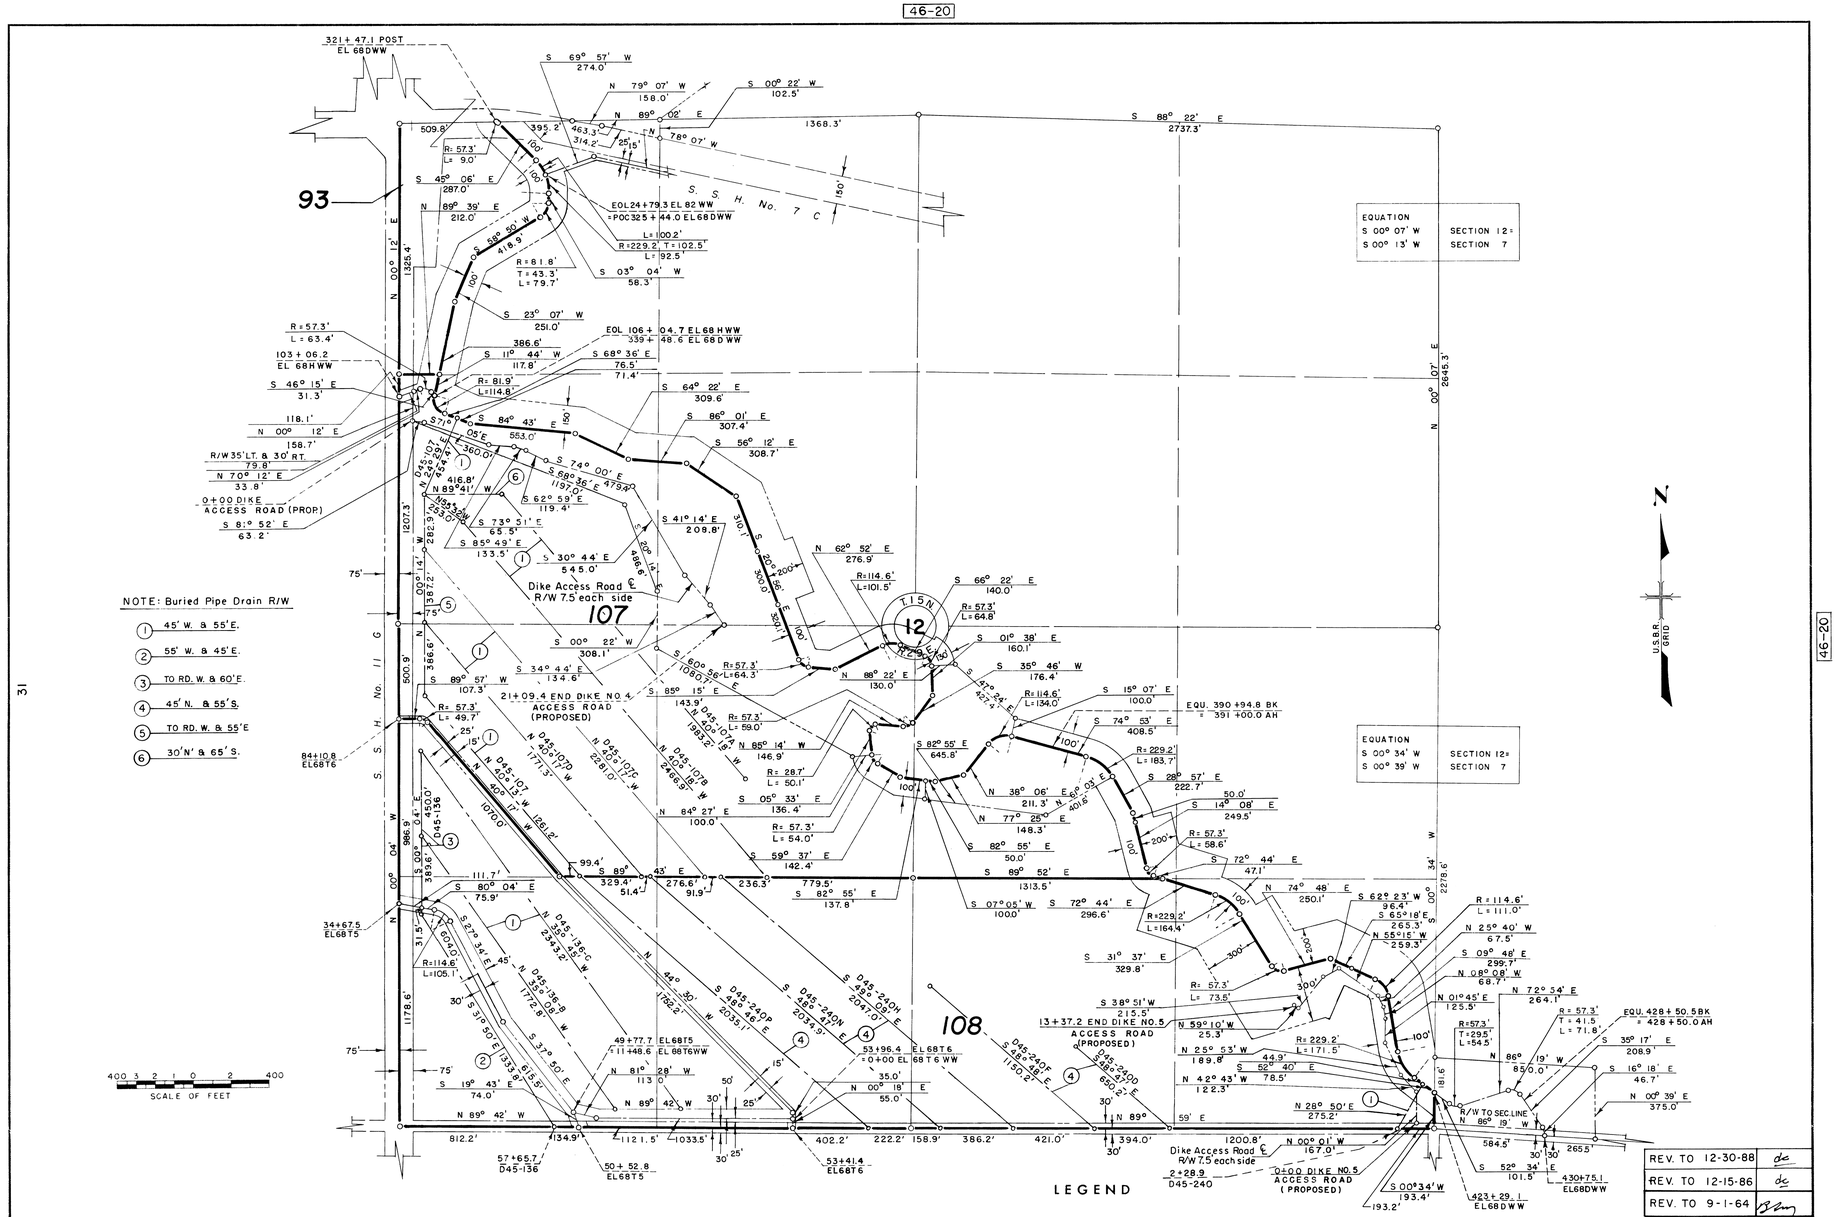

NOTE: Buried Pipe Drain R/W

1. 45' W. & 55' E.
2. 55' W. & 45' E.
3. TO RD. W. & 60' E.
4. 45' N. & 55' S.
5. TO RD. W. & 55' E
6. 30' N' & 65' S.

LEGEND

Right of Way for Road
Right of Way for Proposed Road
Boundary of Unit
Right of Way for Canal
Right of Way for Drain

109 Unit Number

REV. TO 12-30-88	dc
REV. TO 12-15-86	dc
REV. TO 9-1-64	

Drawn D.W.D.
Checked E.P.L.
Surveys certified

A. J. Davidson
Chief, of D.&C. Div. (Acting)

DATE 8-22-58

THIS SHEET NOT RECORDED

I certify that this is Sheet 10 of 20 Supplemental Sheets of Fourth Revision of the Final Farm Unit Plat of Irrigation Block 45.

Wm. H. Tuller
Regional Director (Acting)

DATE 8-26-58

222-116-30837-30