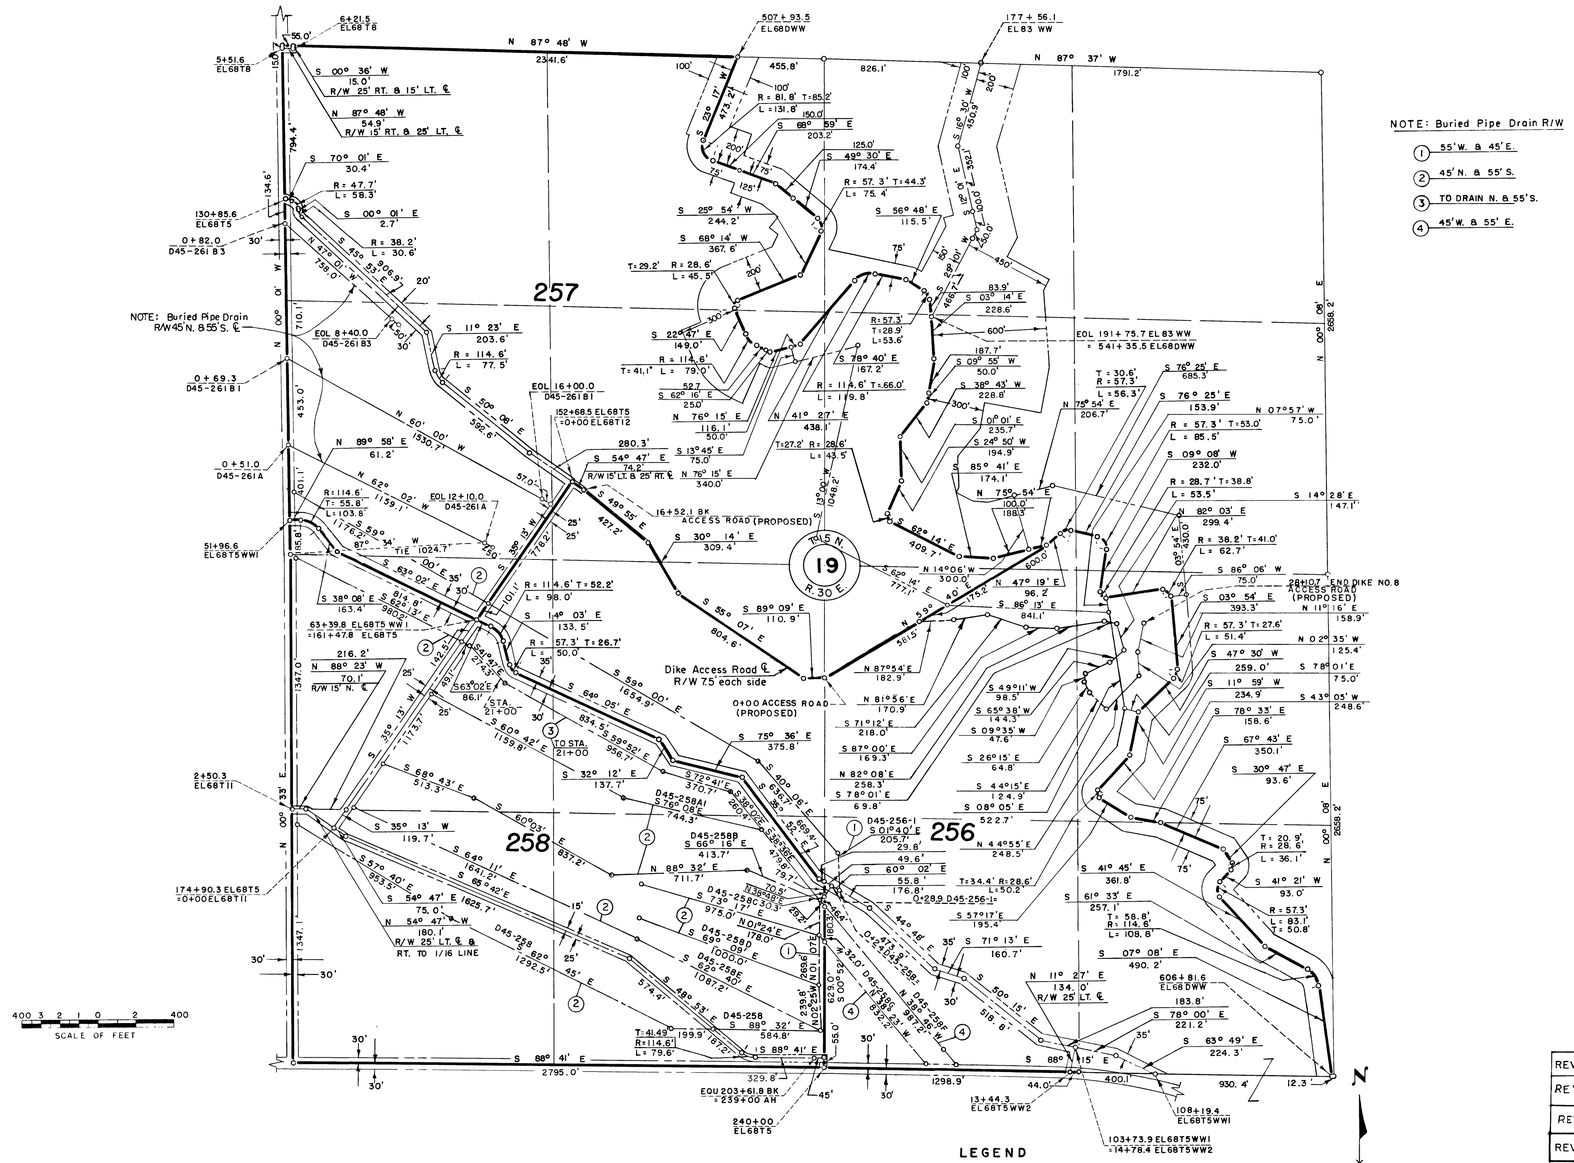

NOTE: Buried Pipe Drain R/W

1. 55' W. & 45' E.
2. 45' N. & 55' S.
3. TO DRAIN N. & 55' S.
4. 45' W. & 55' E.

LEGEND

Right of Way for Road

Boundary of Unit

Right of Way for Canal

Right of Way for Drain

257 Unit Number

REV. TO 7-20-98	LB
REV. TO 12-31-85	dc
REV. TO 7-29-66	cmc
REV. TO 9-1-64	

Drawn W.G.L.
Checked D.R.
Surveys certified

A.J. Davidson
Chief, of D&C. Div. (Acting)

DATE 8-22-58

THIS SHEET NOT RECORDED

I certify that this is Sheet 12 of 20 Supplemental Sheets of Fourth Revision of the Final Farm Unit Plat of Irrigation Block 45.

Wm. H. Tuller
Regional Director (Acting)

DATE 8-26-58

222-116-30837-38

39

47-5

47-6