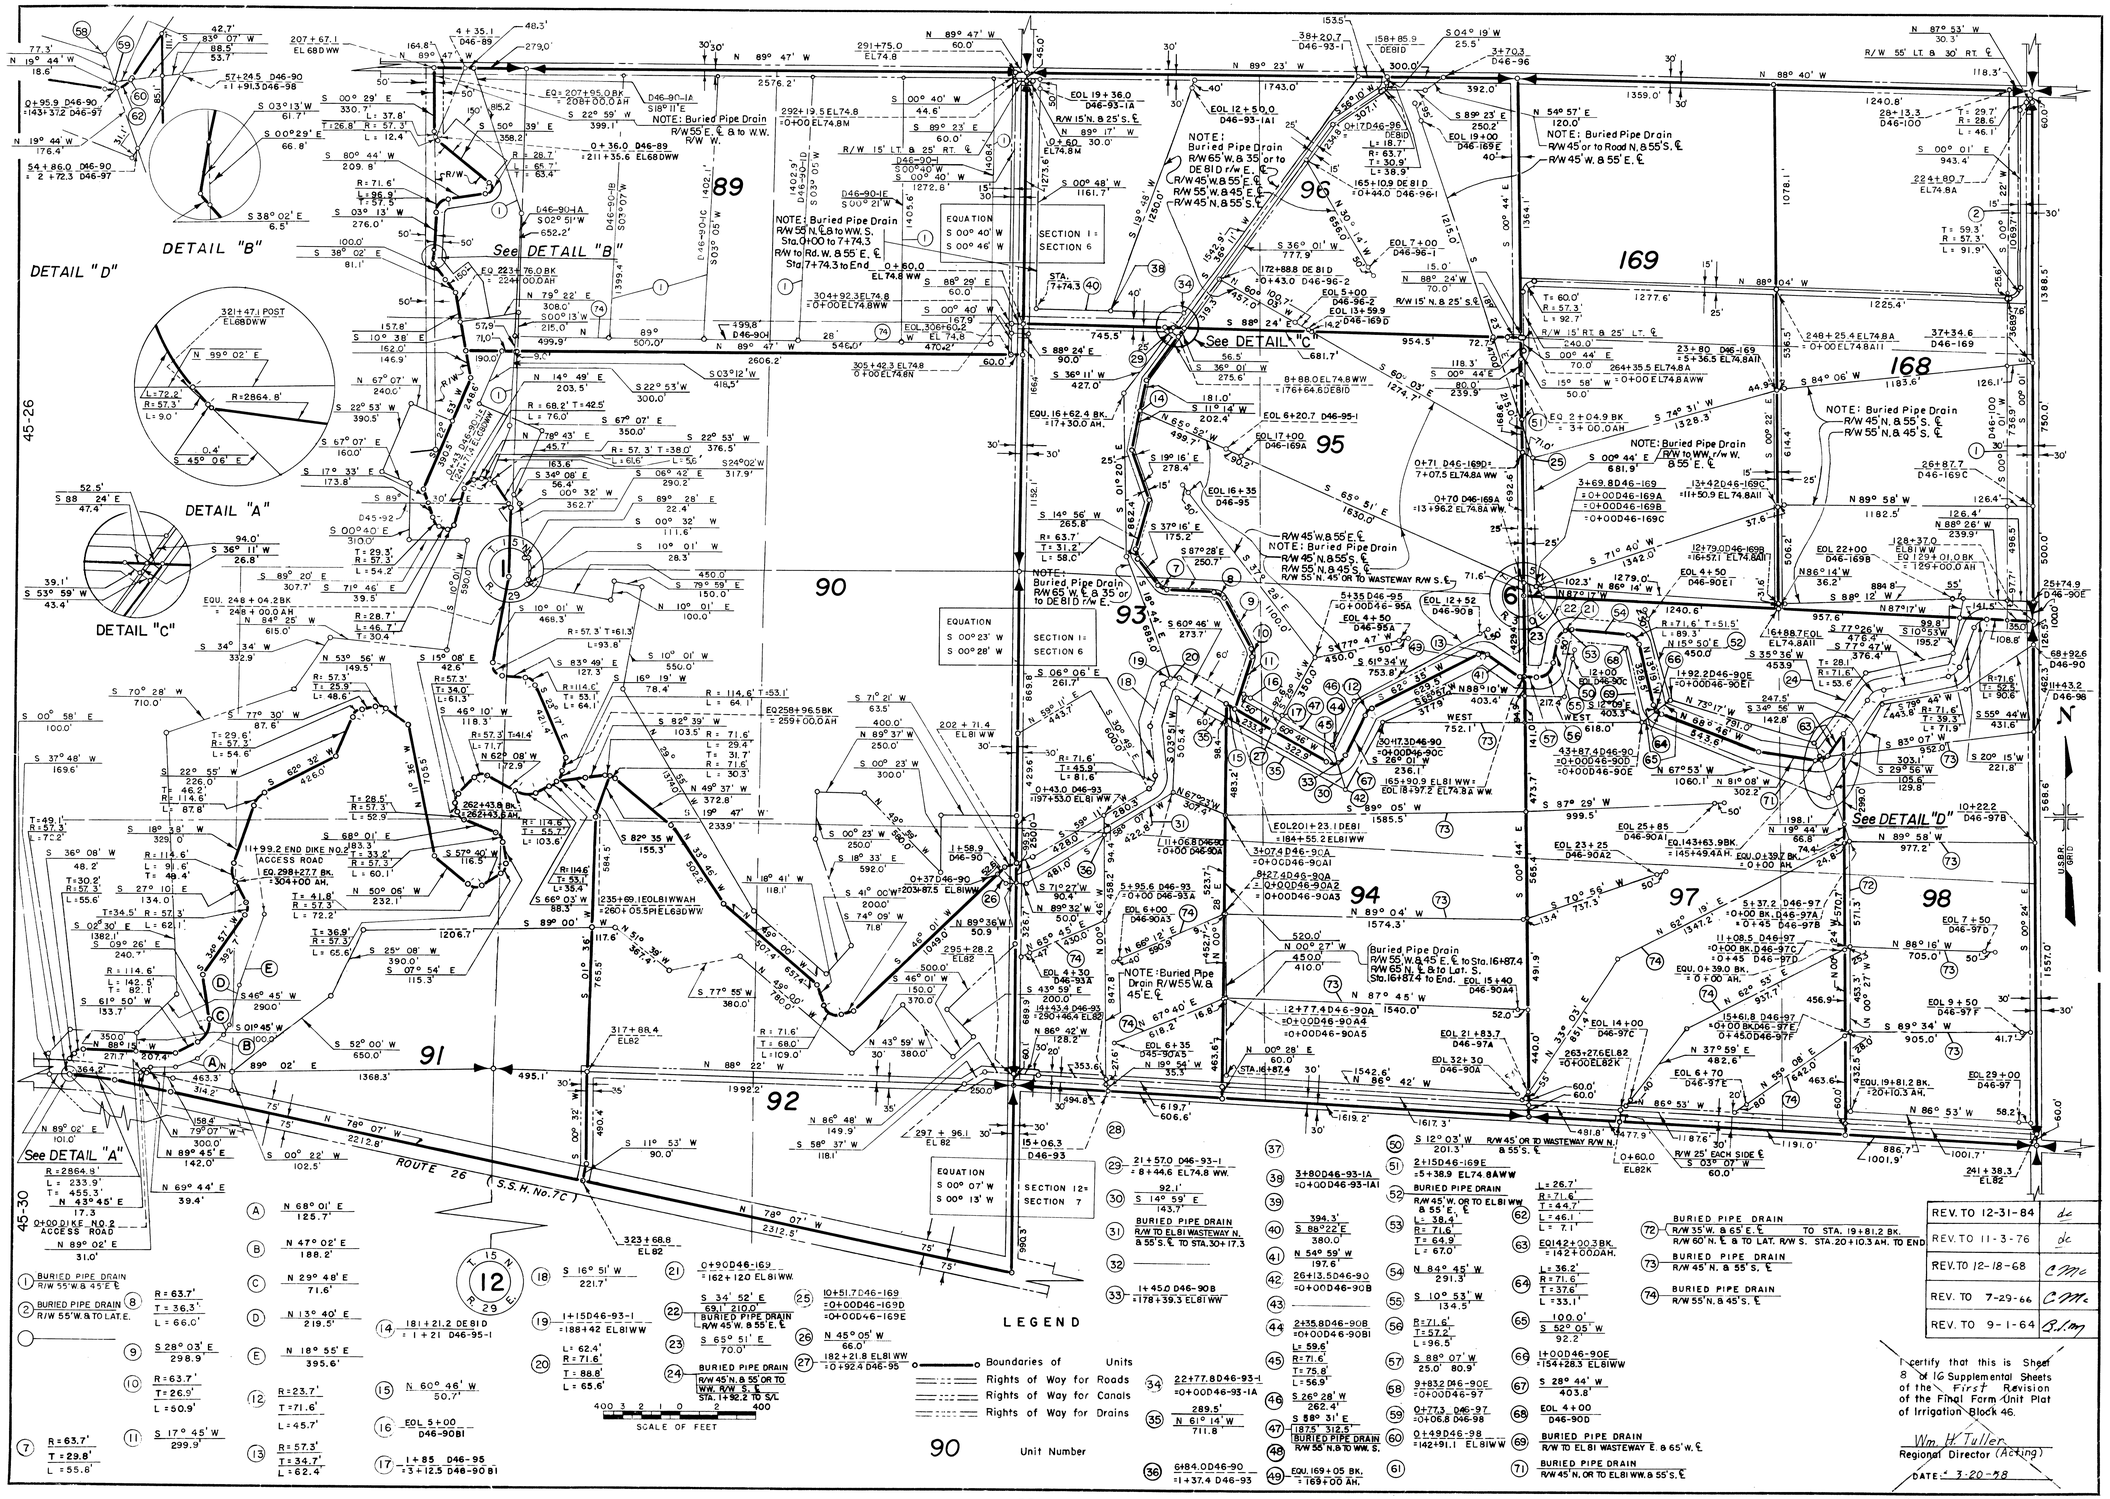
DETAIL "A"
DETAIL "B"
DETAIL "C"
DETAIL "D"
See DETAIL "A"
See DETAIL "B"
See DETAIL "C"
See DETAIL "D"
ROUTE 26 (S.S.H. No.7C)
45-26
45-30
89
90
91
92
93
94
95
96
97
98
168
169
SECTION 1 = SECTION 6
SECTION 12 = SECTION 7
EQUATION S 00° 40' W S 00° 46' W
EQUATION S 00° 23' W S 00° 28' W
EQUATION S 00° 07' W S 00° 13' W
NOTE: Buried Pipe Drain R/W 55' N. & 8 to WW. S. Sta. 0+00 to 7+74.3 R/W to Rd. W. & 55 E. ℄ Sta. 7+74.3 to End
NOTE: Buried Pipe Drain R/W 65' W. & 35' or to DE 81D r/w E. ℄
NOTE: Buried Pipe Drain R/W 45' N. & 55' S. ℄ R/W 55' N. & 45' S. ℄
NOTE: Buried Pipe Drain R/W 45' N. & 55' S. ℄ R/W 45' W. & 55' E. ℄
NOTE: Buried Pipe Drain R/W 45' or to Road N. & 55' S. ℄ R/W 45' W. & 55' E. ℄
NOTE: Buried Pipe Drain R/W to WW. r/w W. & 55' E. ℄
NOTE: Buried Pipe Drain R/W 45' N. & 55' S. ℄ R/W 55' N. & 45' S. ℄
NOTE: Buried Pipe Drain R/W 45' N. & 55' S. ℄ R/W 55' N. & 45' S. ℄
NOTE: Buried Pipe Drain R/W 45' N. & 55' S. ℄ R/W 55' N. & 45' S. ℄
NOTE: Buried Pipe Drain R/W 55' W. & 45' E. ℄ to Sta. 16+87.4 R/W 55' N. ℄ & to Lat. S. Sta. 16+87.4 to End.
NOTE: Buried Pipe Drain R/W 55' W. & 45' E. ℄
BURIED PIPE DRAIN R/W 55' N. & TO LAT. E.
BURIED PIPE DRAIN R/W 55' W. & TO LAT. E.
BURIED PIPE DRAIN R/W 45' W. OR TO EL 81 WW. & 55' E. ℄
BURIED PIPE DRAIN R/W TO EL 81 WASTEWAY N. & 55' S. ℄ TO STA. 30+17.3
BURIED PIPE DRAIN R/W 45' N. & 55' OR TO WW. R/W S. ℄ STA. 14+92.2 TO ℄
BURIED PIPE DRAIN R/W 35' W. & 65' E. ℄ TO STA. 19+81.2 BK. R/W 60' N. ℄ & TO LAT. R/W S. STA. 20+10.3 AH. TO END
BURIED PIPE DRAIN R/W 45' N. & 55' S. ℄
BURIED PIPE DRAIN R/W 55' N. & 45' S. ℄
BURIED PIPE DRAIN R/W 45' N. OR TO EL 81 WW. & 55' S. ℄
BURIED PIPE DRAIN R/W 45' W. & 55' E. ℄
BURIED PIPE DRAIN R/W 45' N. OR TO EL 81 WASTEWAY E. & 65' W. ℄
BURIED PIPE DRAIN R/W 25' EACH SIDE ℄
LEGEND
Boundaries of Units
Rights of Way for Roads
Rights of Way for Canals
Rights of Way for Drains
90 Unit Number
SCALE OF FEET
REV. TO 12-31-84
REV. TO 11-3-76
REV. TO 12-18-68
REV. TO 7-29-66
REV. TO 9-1-64
I certify that this is Sheet 8 of 16 Supplemental Sheets of the First Revision of the Final Form Unit Plat of Irrigation Block 46.
Wm. H. Tuller
Regional Director (Acting)
DATE: 3-20-78
222-116-30480-19