COLUMBIA BASIN PROJECT - IRRIGATION BLOCK I

FRANKLIN COUNTY, WASHINGTON

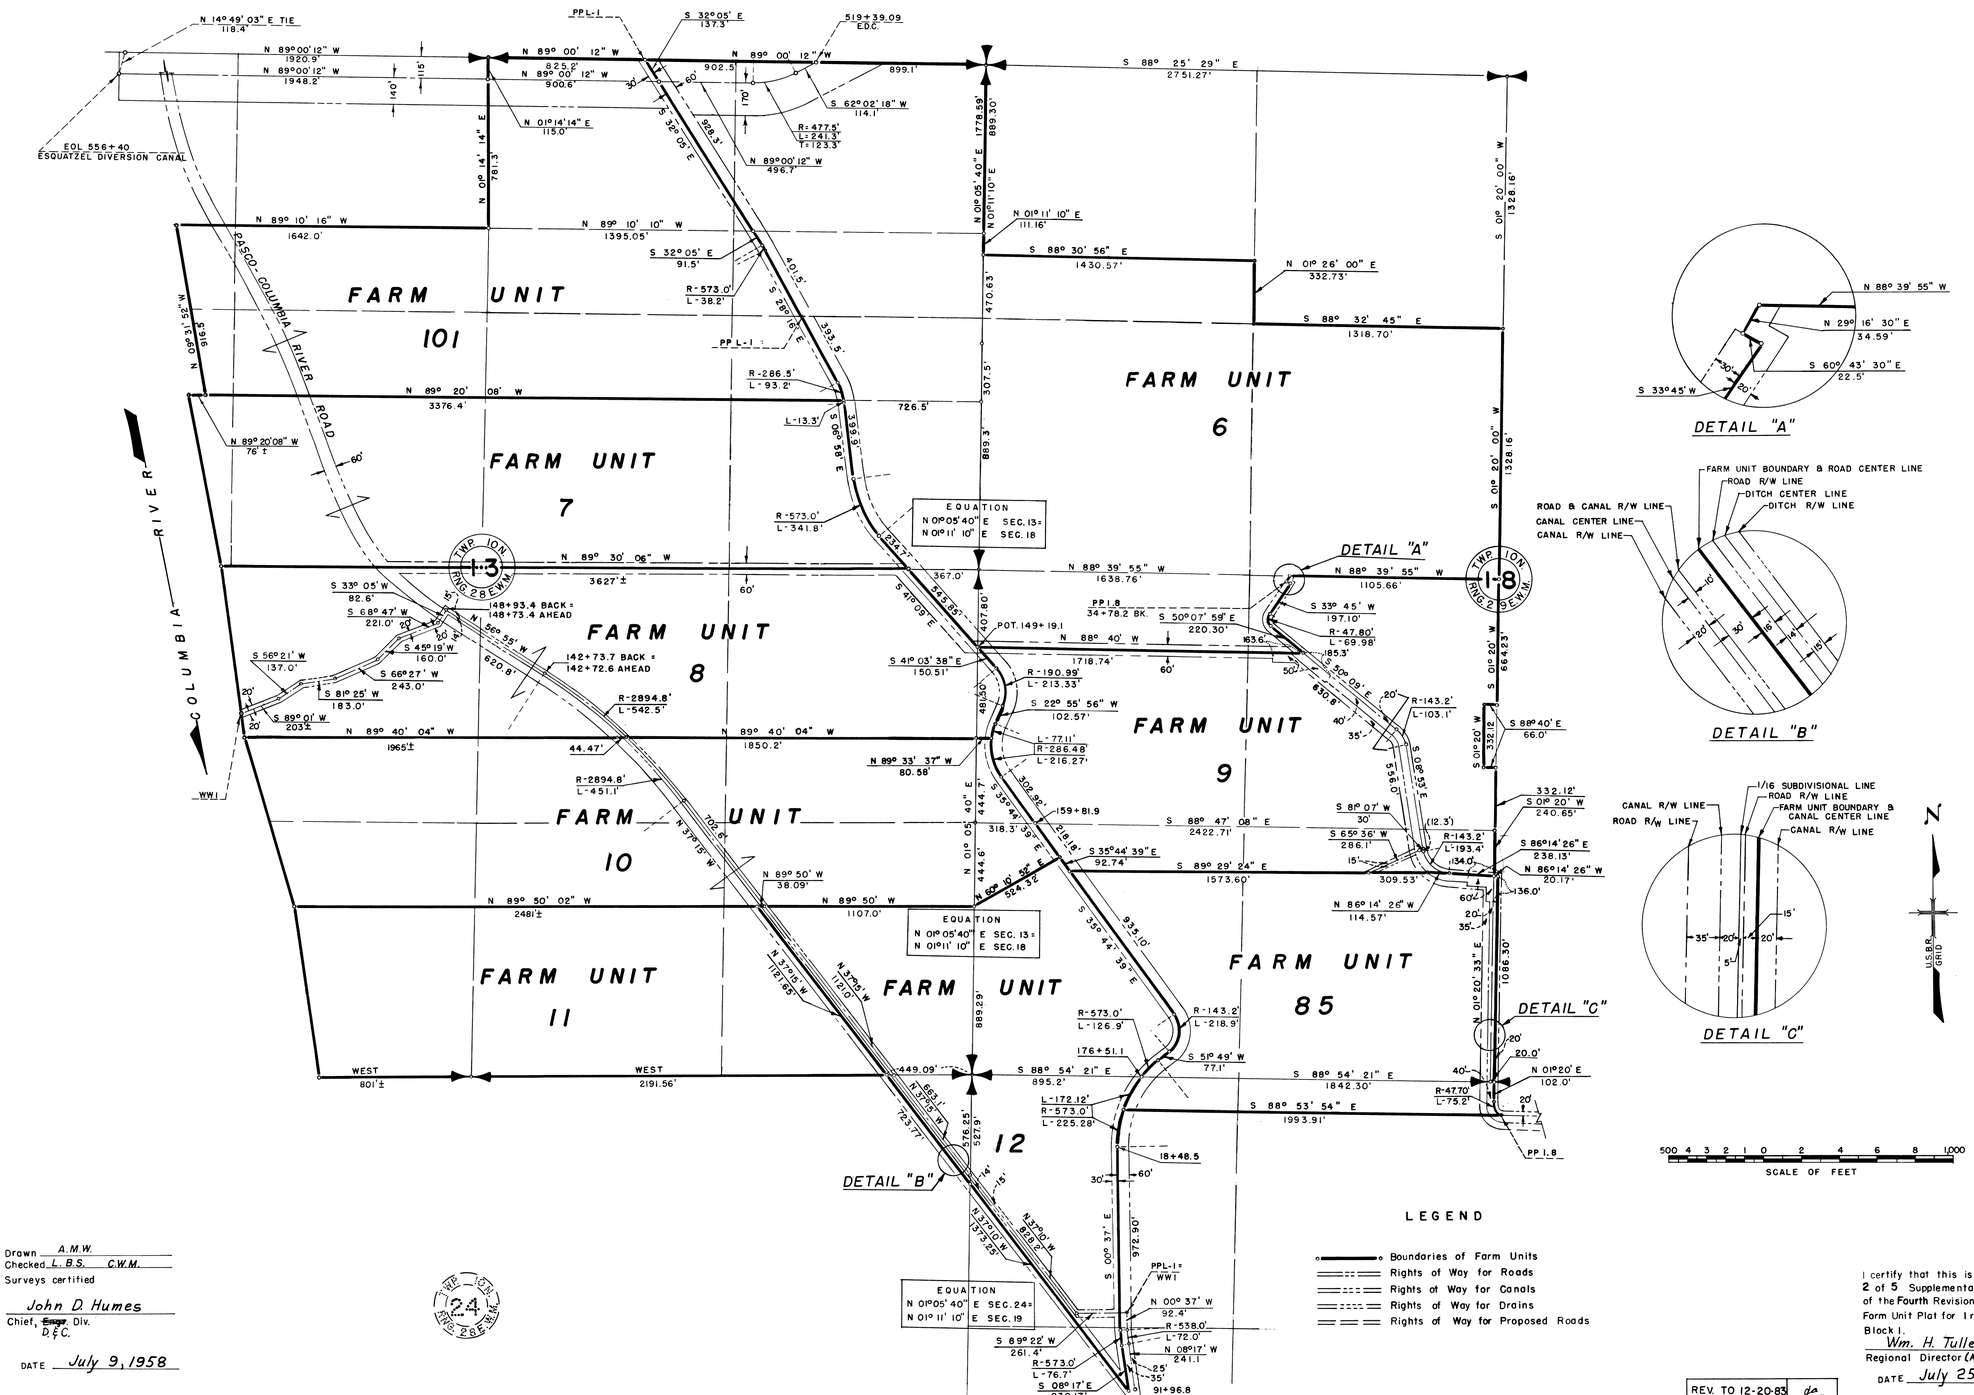

LEGEND

- Boundaries of Farm Units
- Rights of Way for Roads
- Rights of Way for Canals
- Rights of Way for Drains
- Rights of Way for Proposed Roads

Drawn A.M.W.
Checked L.B.S. C.W.M.
Surveys certified
John D. Humes
Chief, ~~Engr.~~ Div. D.&C.
DATE July 9, 1958

I certify that this is Sheet 2 of 5 Supplemental Sheets of the Fourth Revision of the Farm Unit Plat for Irrigation Block I.
Wm. H. Tuller
Regional Director (Acting)
DATE July 25, 1958

REV. TO 12-20-83 da