COLUMBIA BASIN PROJECT - IRRIGATION BLOCK I

FRANKLIN COUNTY, WASHINGTON

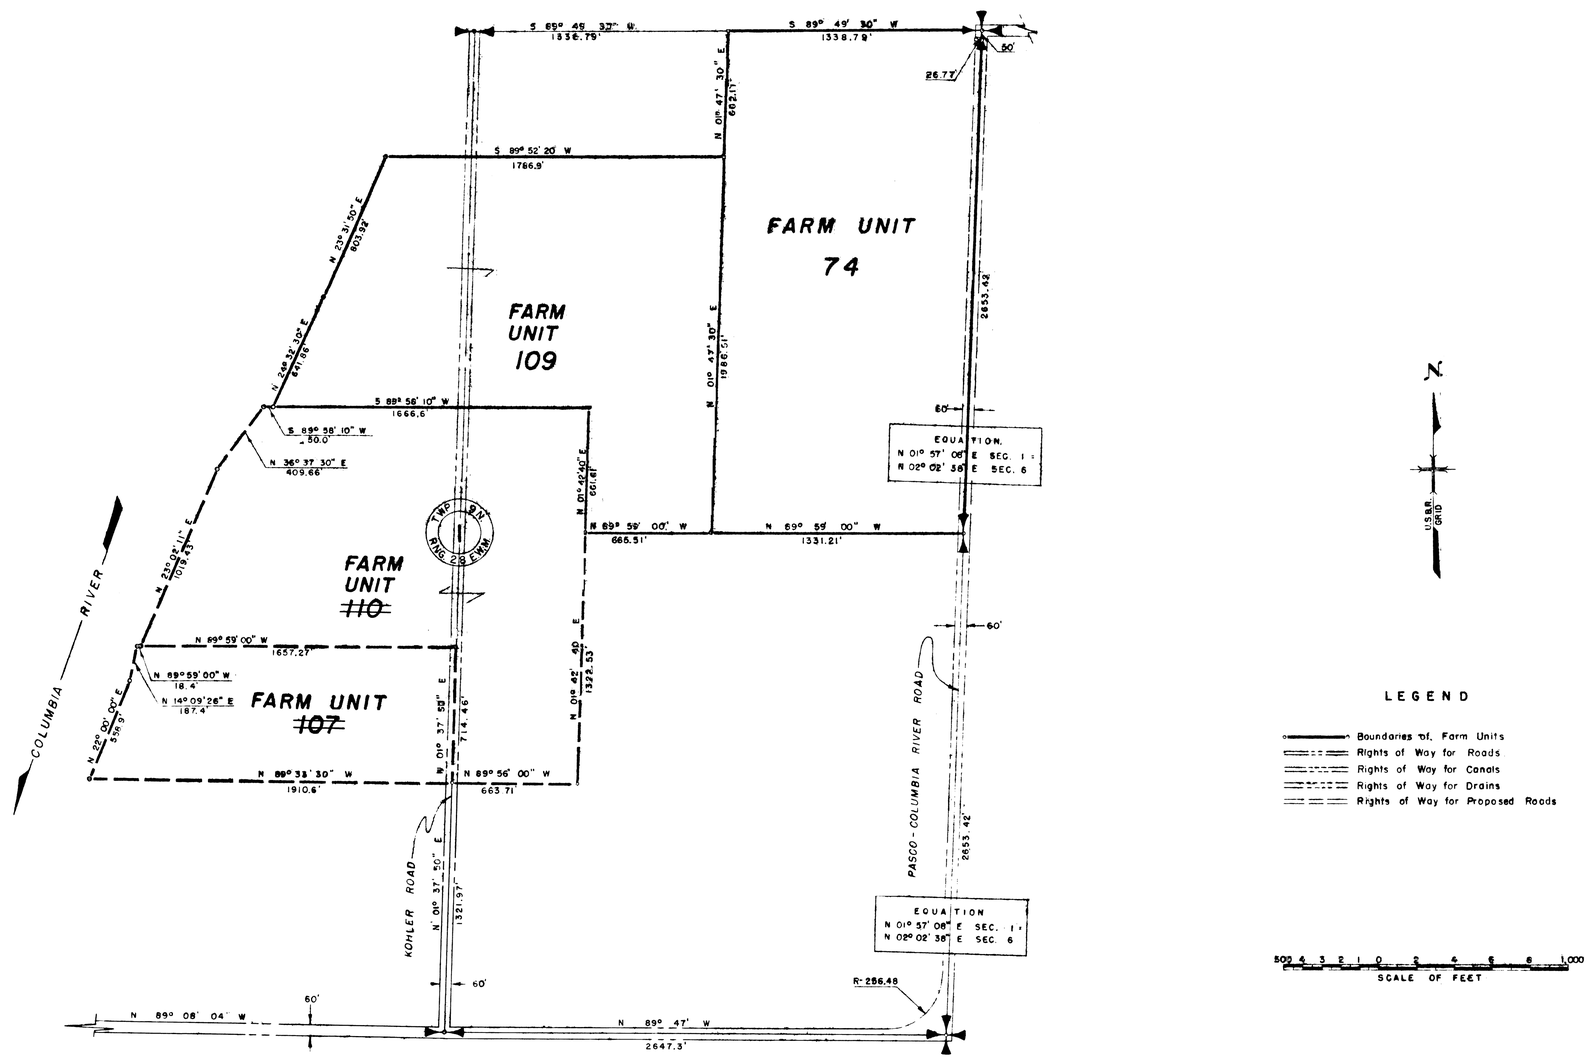

13

LEGEND

- Boundaries of Farm Units
- Rights of Way for Roads
- Rights of Way for Canals
- Rights of Way for Drains
- Rights of Way for Proposed Roads

500 4 3 2 1 0 2 4 6 8 1,000
SCALE OF FEET

Drawn A.M.W.
Checked T.H.B. - C.W.M.
Surveys certified
JOHN D. HUMES
Chief of D.B.C. Div.
DATE JULY 8, 1958

REV. TO 12-30-94	dc
REV. TO 4-4-74	dc

I certify that this is Sheet 5 of 5 Supplemental Sheets of the Fourth Revision of the Farm Unit Plat for Irrigation Block I
WM. H. TULLER
Regional Director (ACTING)
DATE JULY 25, 1958

222-116-30723-12