COLUMBIA BASIN PROJECT – IRRIGATION BLOCK I

FRANKLIN COUNTY, WASHINGTON

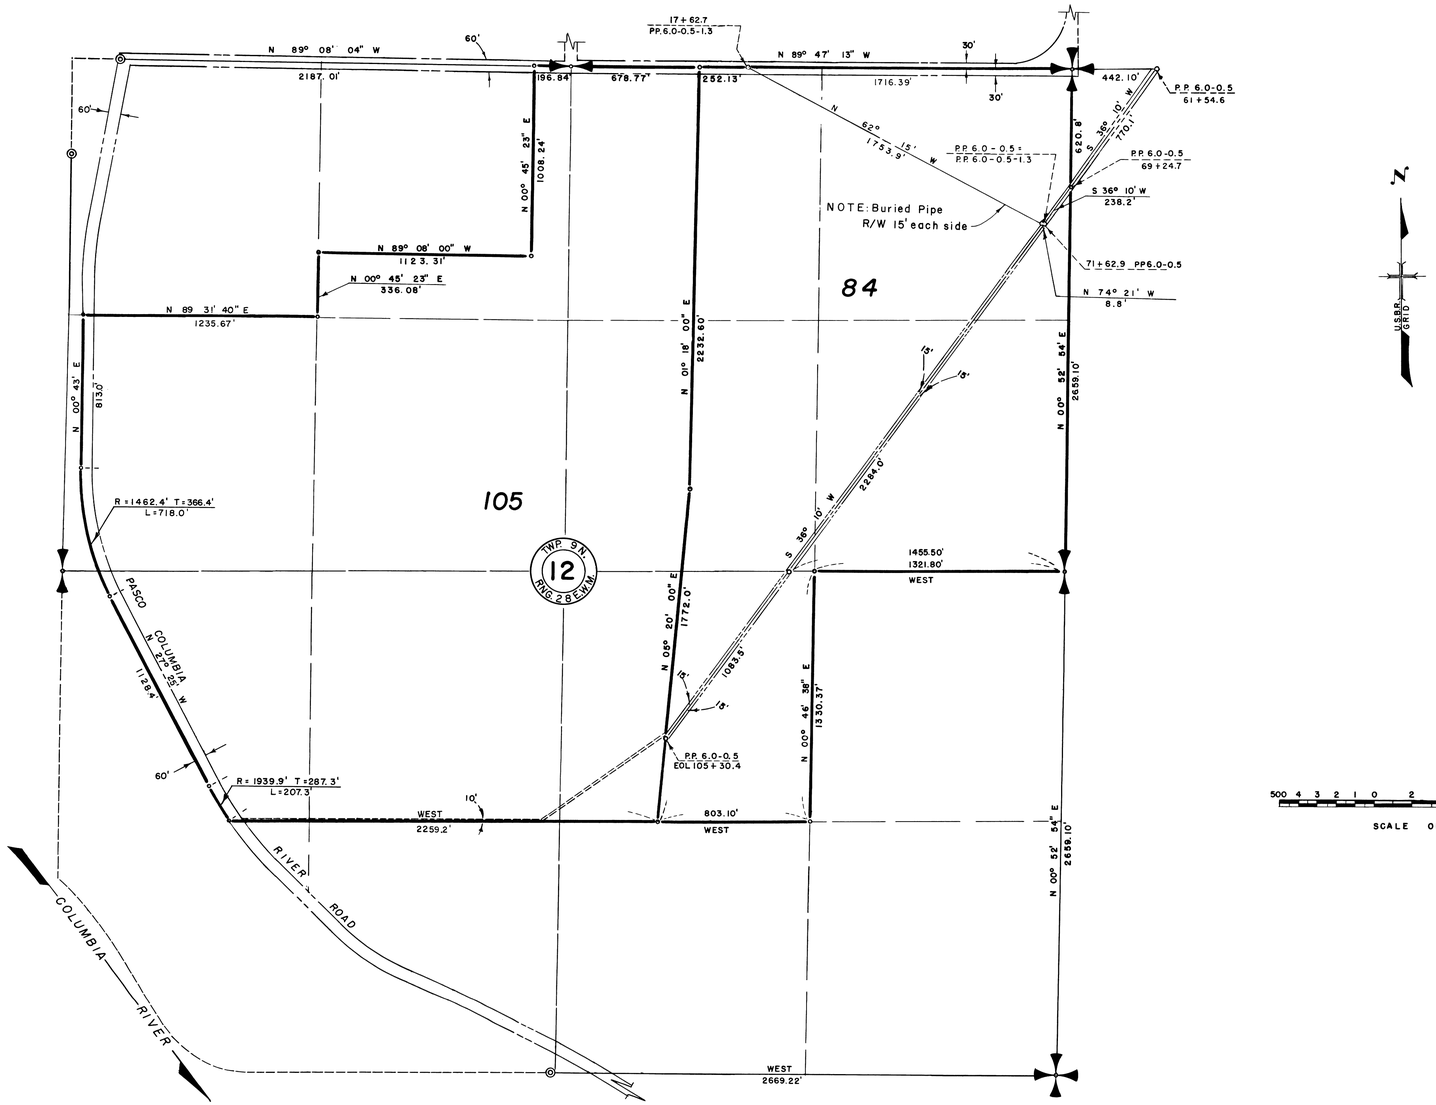

REV. TO 4-4-74	dc
REV. TO 9-1-65	BFM

LEGEND

- Boundaries of Units
- Rights of Way for Roads
- Rights of Way for Canals
- Rights of Way for Proposed Roads
- Rights of Way for Drains

84 Unit Number

THIS SHEET NOT RECORDED

Drawn O.W.R.
Checked T.H.B. - C.W.M.
Surveys certified
J.D. Humes
Chief, ~~Engr.~~ Div. of D&C.
DATE 6-13-55

I certify that this is Sheet 7 of 7 Supplemental Sheets of the third Revision of the Farm Unit Plat for Irrigation Block I.

Wm. H. Tuller
Regional Director (Acting)
DATE 8-5-55

222-116-27589 -14