COLUMBIA BASIN PROJECT - IRRIGATION BLOCK 11

FRANKLIN COUNTY, WASHINGTON

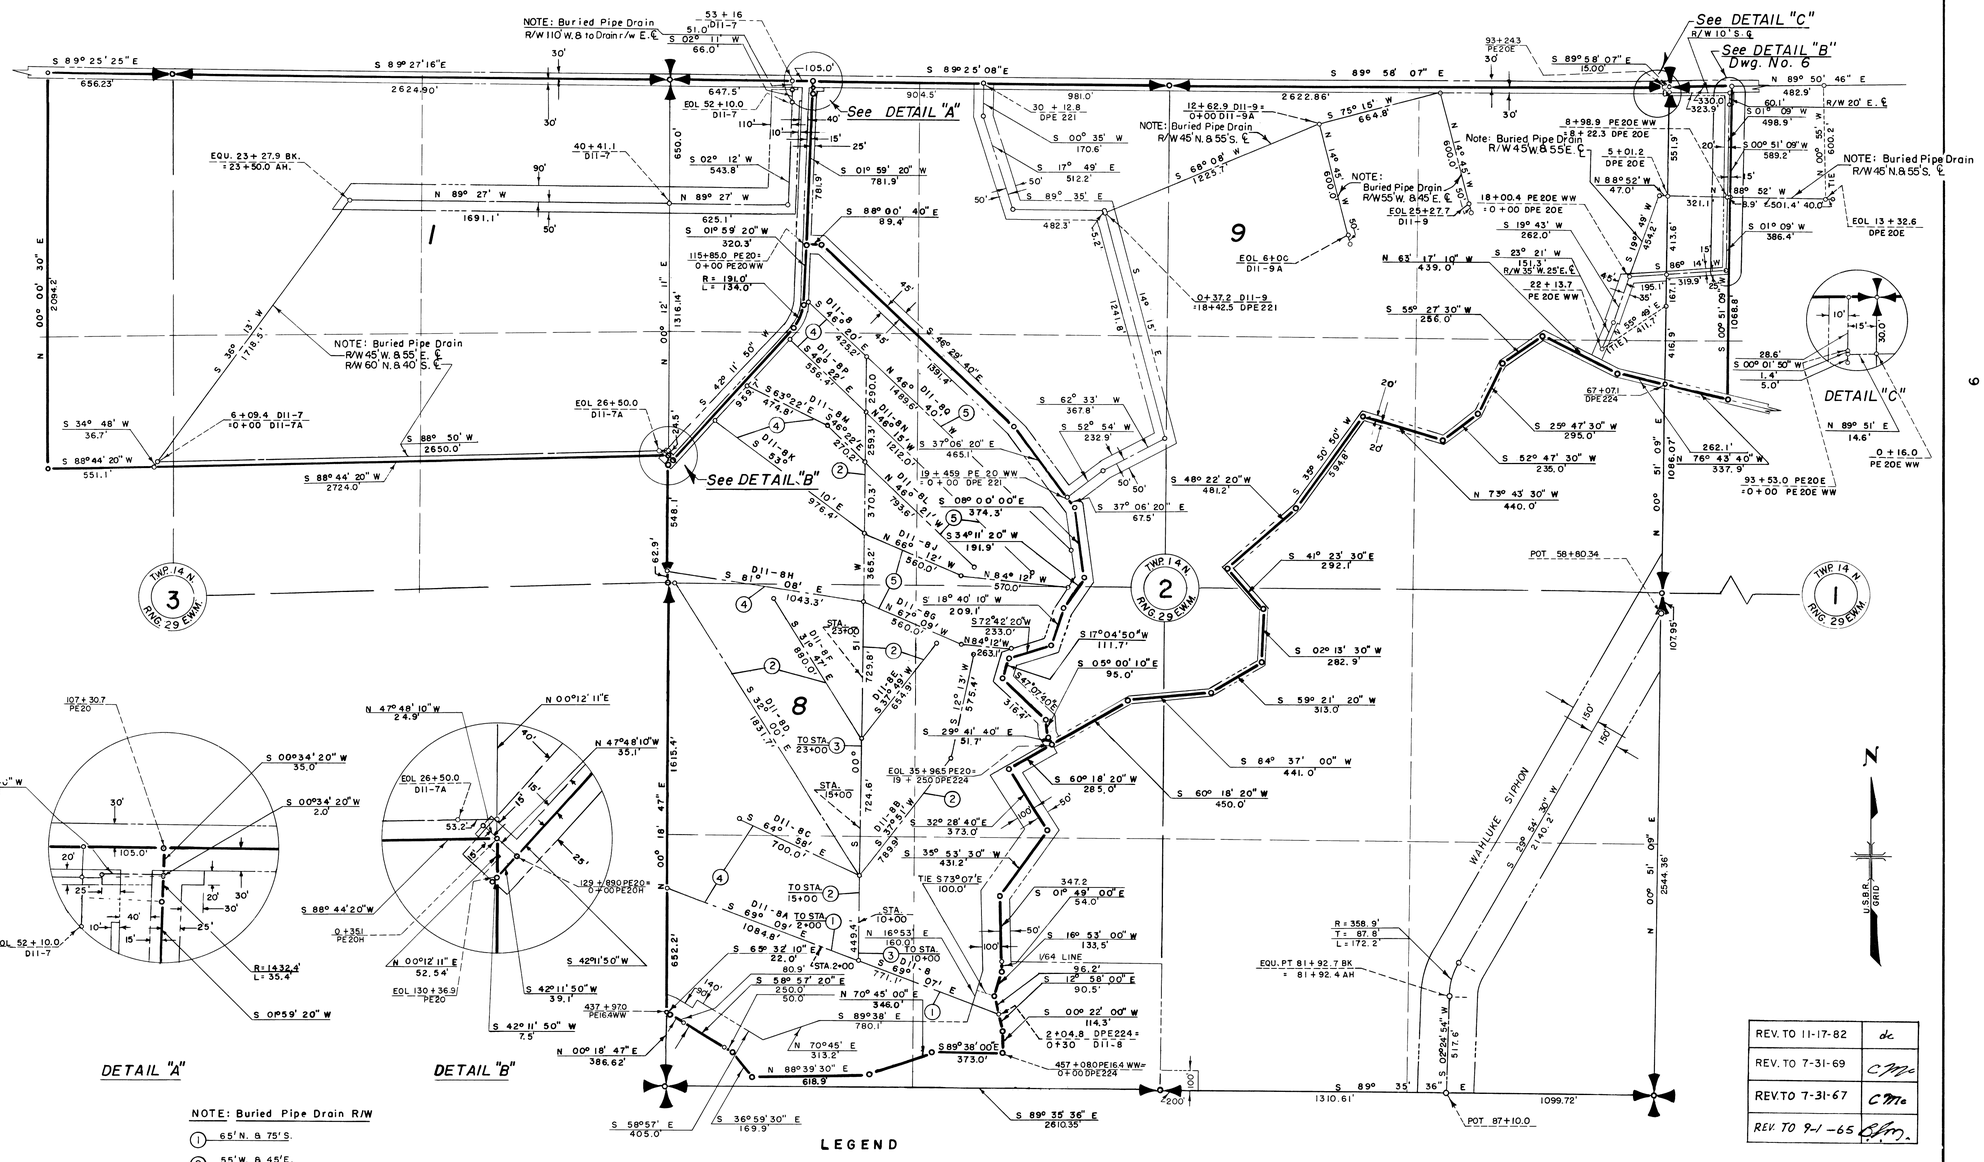

NOTE: Buried Pipe Drain R/W

1. 65' N. & 75' S.
2. 55' W. & 45' E.
3. 75' W. & 65' E.
4. 45' N. & 55' S.
5. 55' N. & 45' S.

LEGEND

- Boundaries of Units
- Rights of Way for Roads
- Rights of Way for Canals
- Rights of Way for Drains
- 9 Unit Number

SCALE OF FEET

REV. TO 11-17-82	dc
REV. TO 7-31-69	CMc
REV. TO 7-31-67	CMc
REV. TO 9-1-65	

THIS SHEET NOT RECORDED

Drawn J.W.S.
Checked R.L.J.-J.L.R.
Surveys certified
A.J. DAVIDSON
Chief, Engr. Div.
DATE 6-13-62

I certify that this is Sheet 2 of 7 Supplemental Sheets of the Third Revision of the Final Farm Unit Plat of Irrigation Block 11
M.B. AUSTIN
Regional Director (Acting)
DATE 7-6-62

222-116-32547-5