# COLUMBIA BASIN PROJECT – IRRIGATION BLOCK 11

## FRANKLIN COUNTY, WASHINGTON

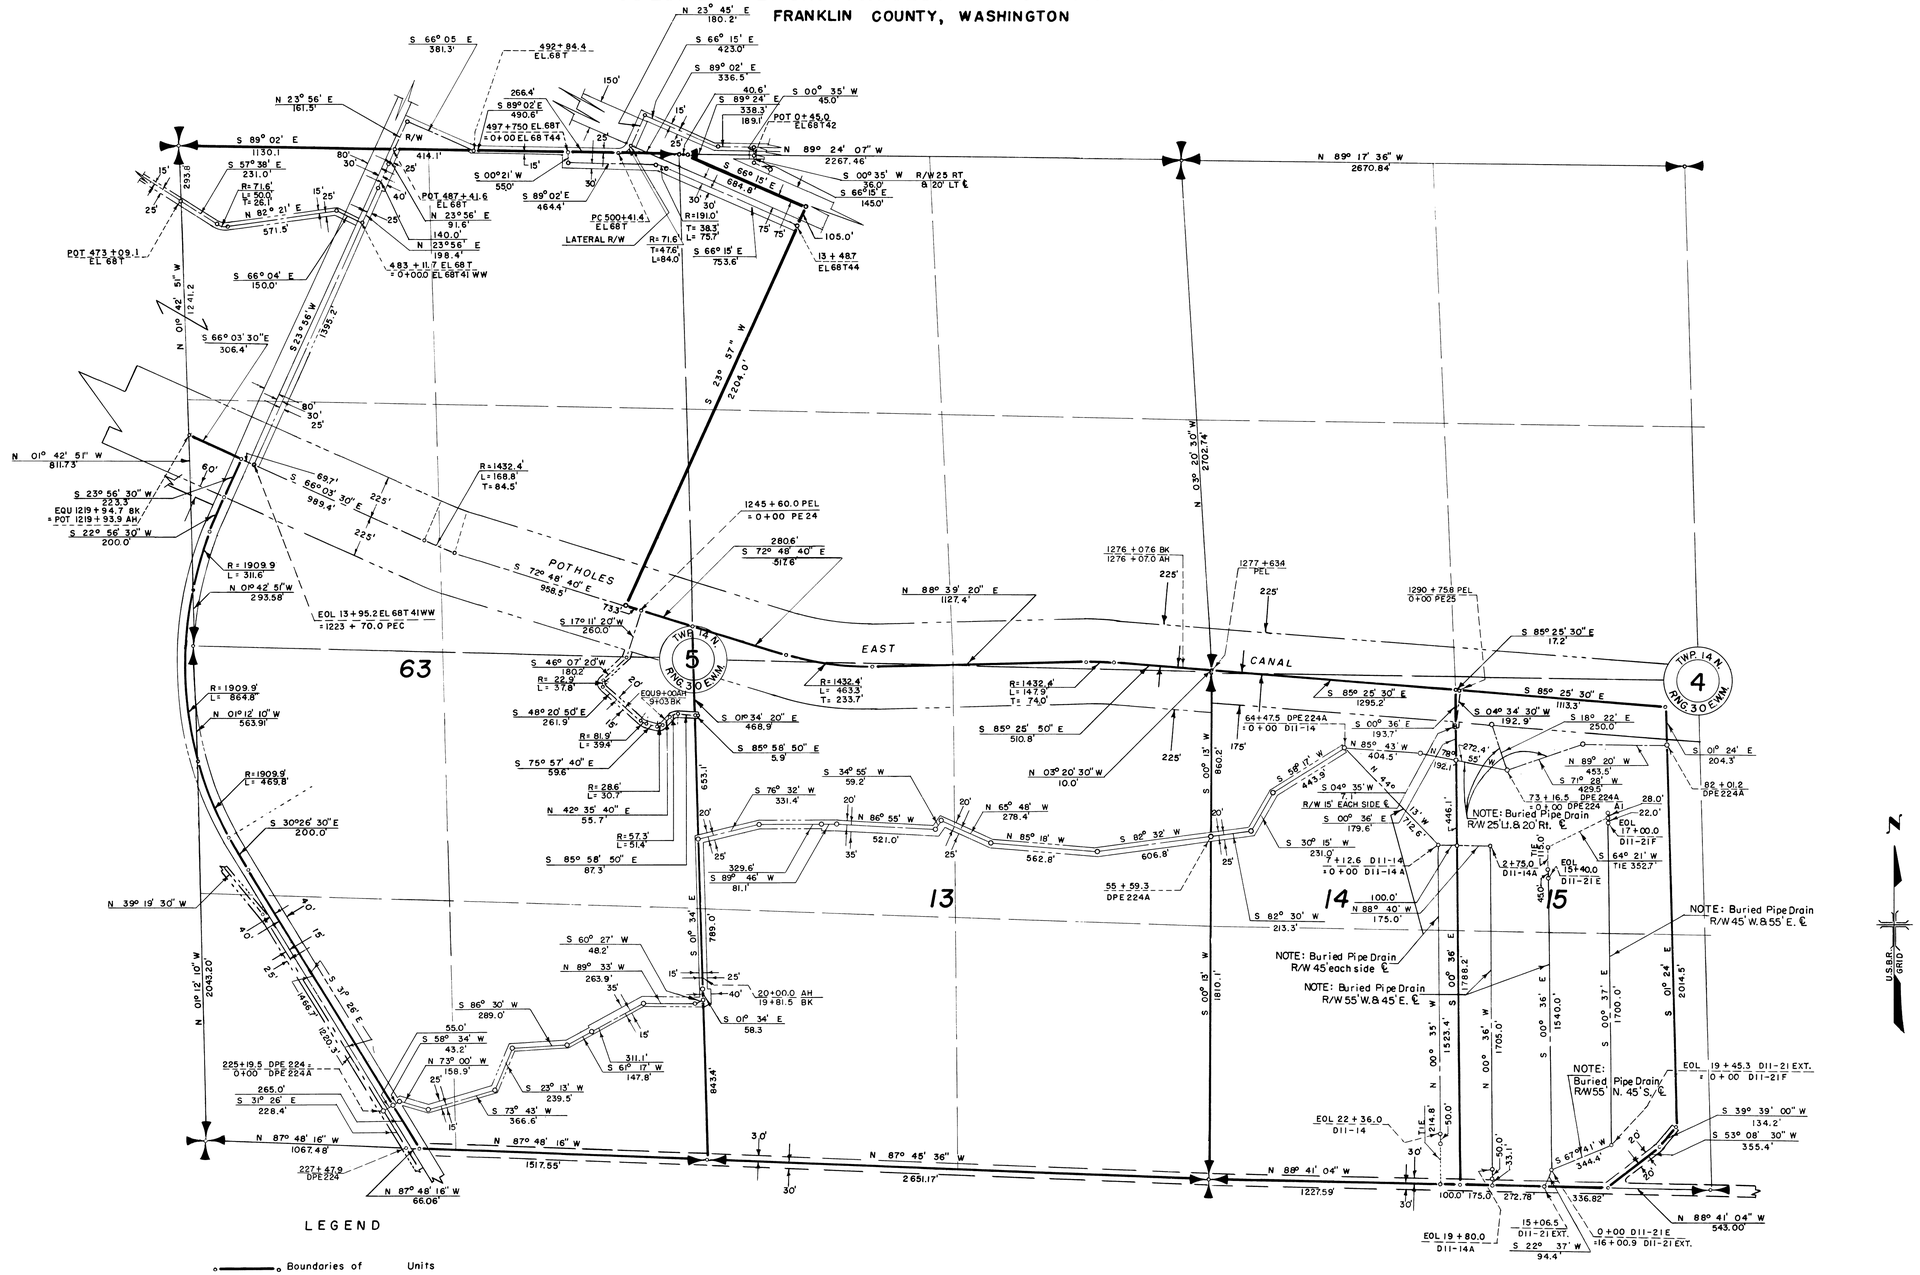


LEGEND

- Boundaries of Units
- Rights of Way for Roads
- Rights of Way for Canals
- Rights of Way for Drains
- Rights of Way for Proposed Roads
- 13 Unit Number

SCALE OF FEET: 400 3 2 1 0 2 4 6 800

Drawn J.W.S.
Checked J.L.R.–R.L.J.
Surveys certified
A.J. Davidson
Chief, Engr. Div.
DATE 6-13-62

THIS SHEET NOT RECORDED

REV. TO 9-1-64

I certify that this is Sheet 4 of 7 Supplemental Sheets of the Third Revision of the Final Farm Unit Plat of Irrigation Block 11.
M.B. Austin (Acting)
Regional Director
DATE 7-6-62

222-116-32547-7