COLUMBIA BASIN PROJECT - IRRIGATION BLOCK 11

FRANKLIN COUNTY, WASHINGTON

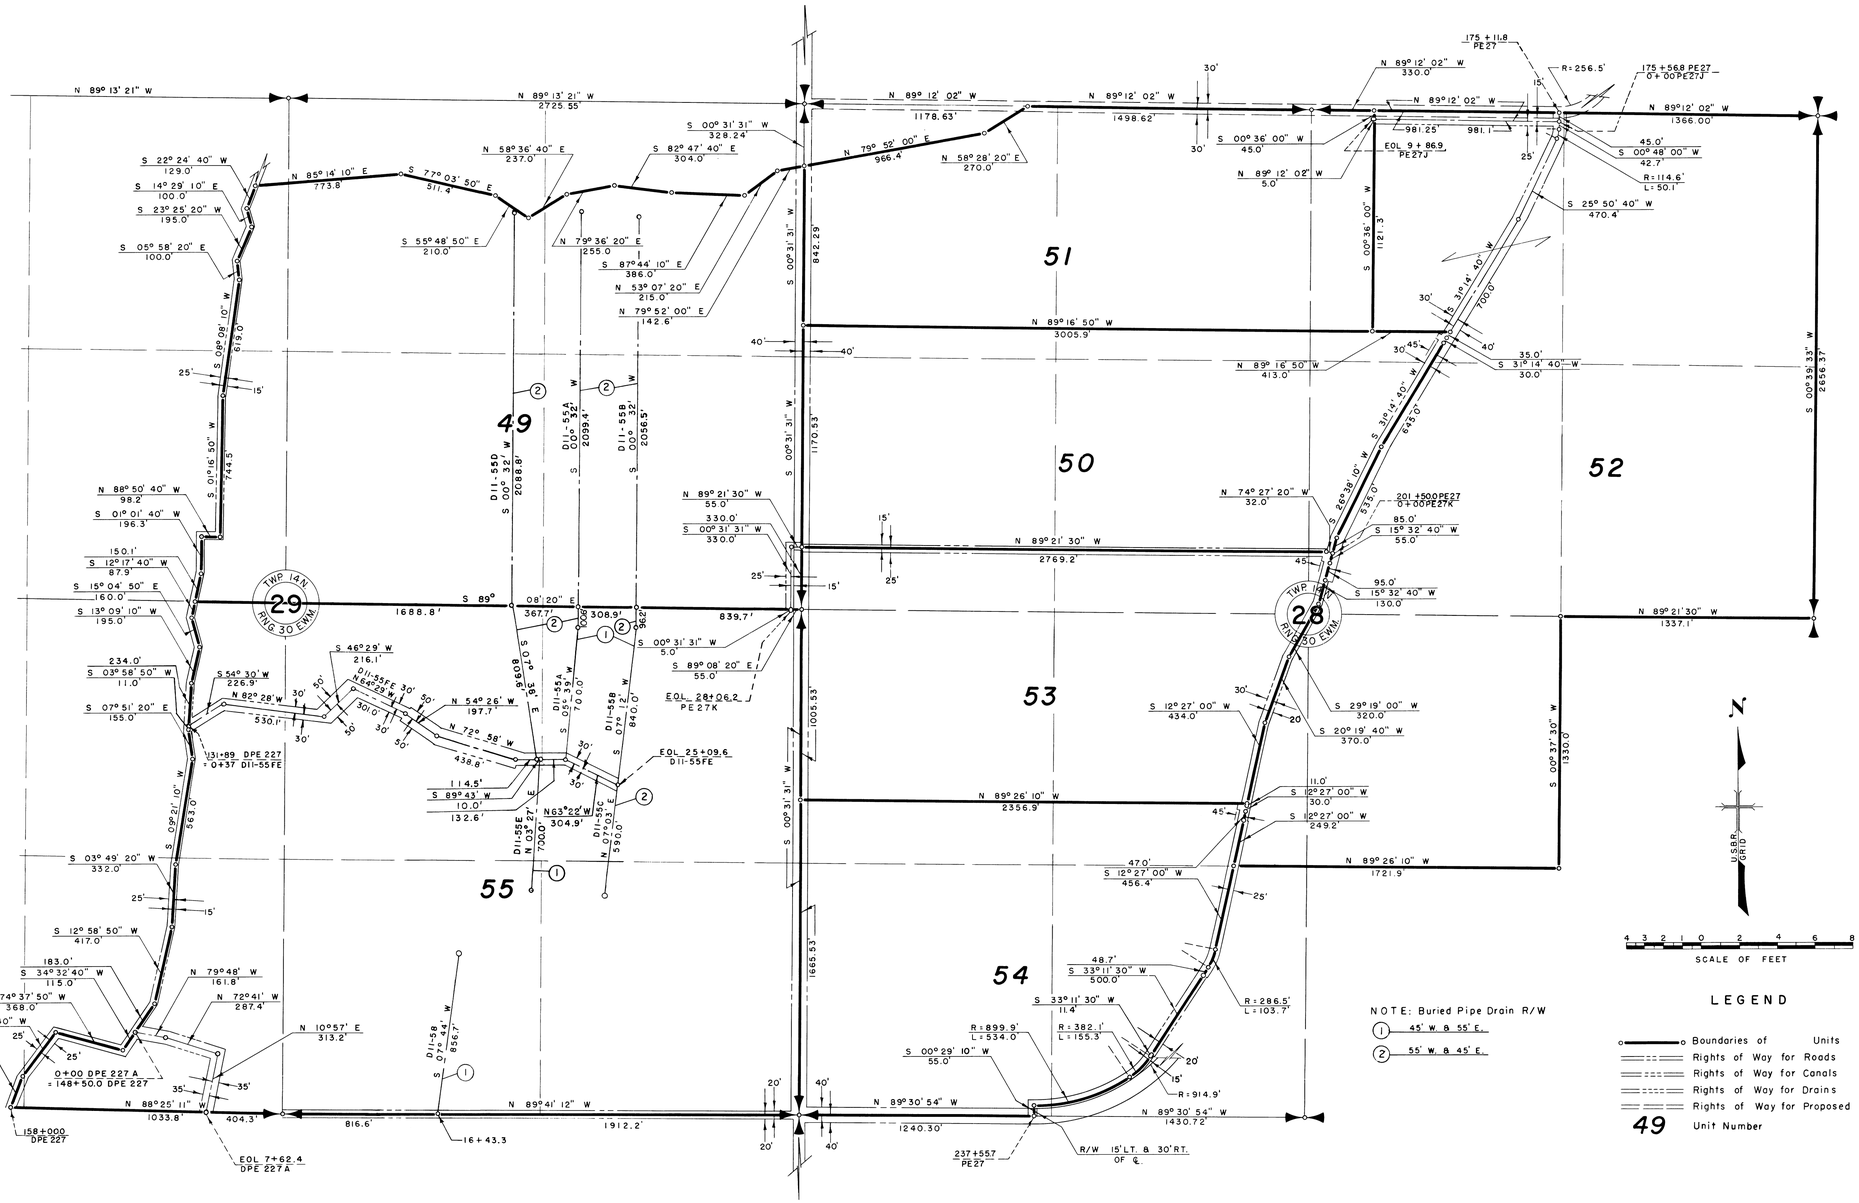

NOTE: Buried Pipe Drain R/W

(1) 45' W. & 55' E.

(2) 55' W. & 45' E.

LEGEND

- Boundaries of Units
- Rights of Way for Roads
- Rights of Way for Canals
- Rights of Way for Drains
- Rights of Way for Proposed Roads
- 49 Unit Number

Drawn H.M.R.
Checked J.L.R. & R.L.J.
Surveys certified

A.J. Davidson
Chief, Engr. Div.

DATE 6-13-62

I certify that this is Sheet 6 of 7 Supplemental Sheets of the Third Revision of the Final Farm Unit Plat of Irrigation Block 11.

M.B. Austin
Regional Director (Act.)

DATE 7-6-62

REV. TO 11-17-82	dc
REV. TO 12-28-73	dc

222-116-32547-13