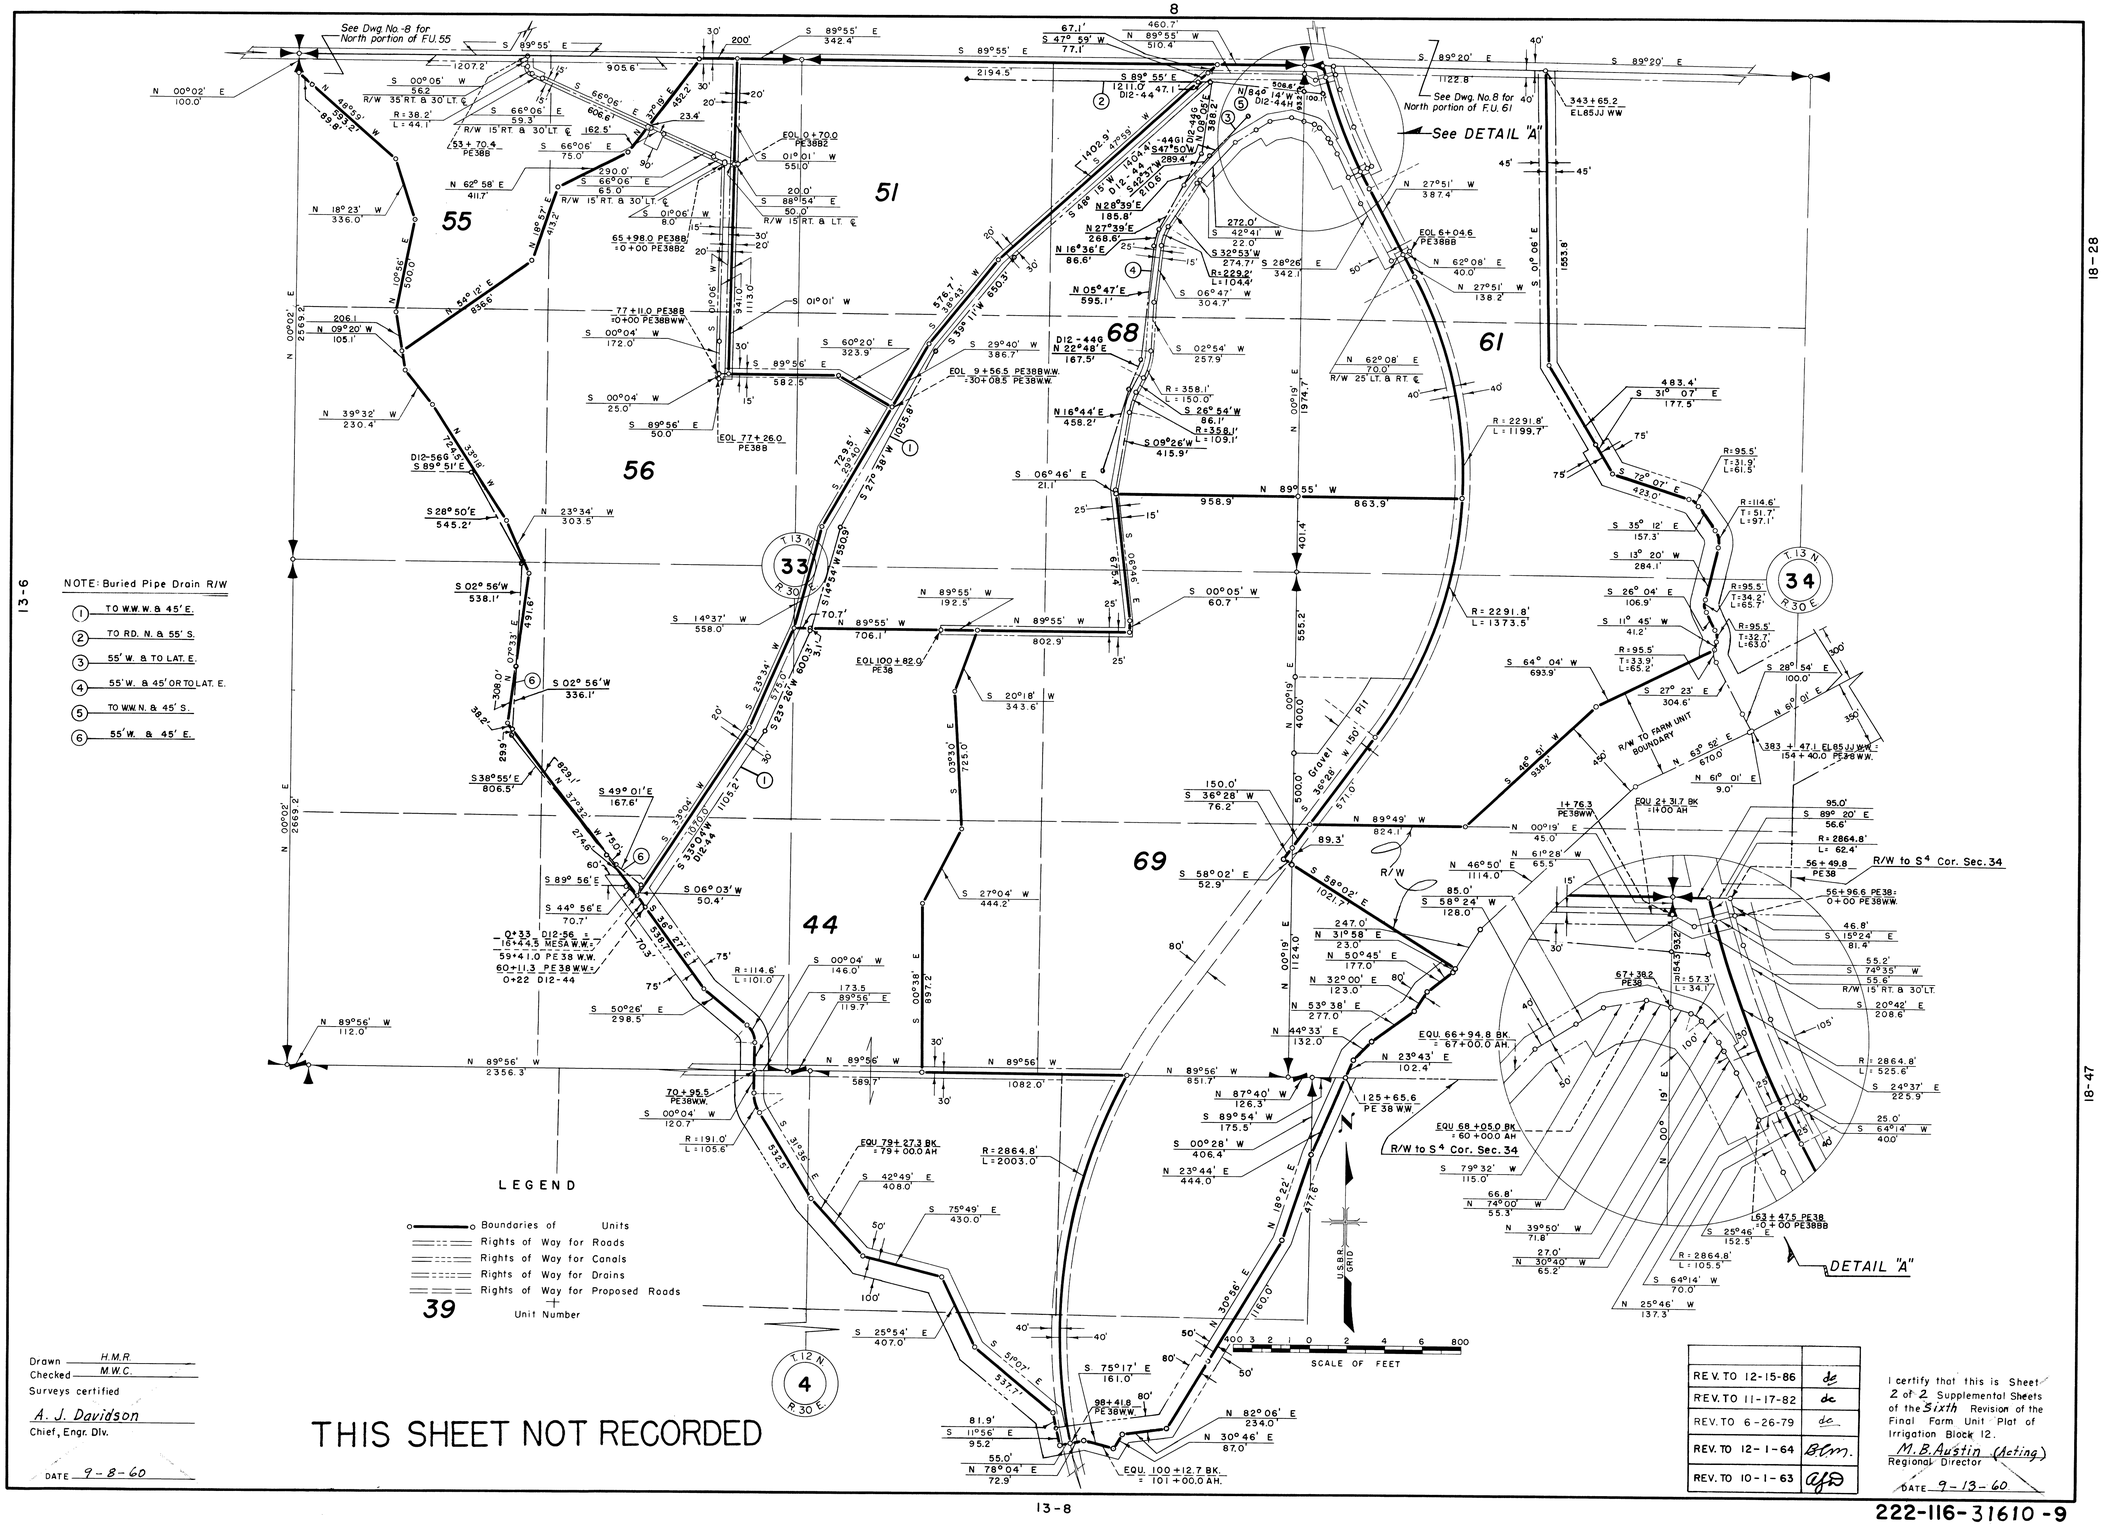

NOTE: Buried Pipe Drain R/W

1. TO W.W.W. & 45' E.
2. TO RD. N. & 55' S.
3. 55' W. & TO LAT. E.
4. 55' W. & 45' OR TO LAT. E.
5. TO W.W.N. & 45' S.
6. 55' W. & 45' E.

LEGEND

- Boundaries of Units
- Rights of Way for Roads
- Rights of Way for Canals
- Rights of Way for Drains
- Rights of Way for Proposed Roads
- 39 Unit Number

Drawn H.M.R.
Checked M.W.C.
Surveys certified
A. J. Davidson
Chief, Engr. Div.
DATE 9-8-60

THIS SHEET NOT RECORDED

REV. TO 12-15-86	de
REV. TO 11-17-82	de
REV. TO 6-26-79	de
REV. TO 12-1-64	BCM.
REV. TO 10-1-63	CFD

I certify that this is Sheet 2 of 2 Supplemental Sheets of the Sixth Revision of the Final Farm Unit Plat of Irrigation Block 12.
M. B. Austin (Acting)
Regional Director
DATE 9-13-60