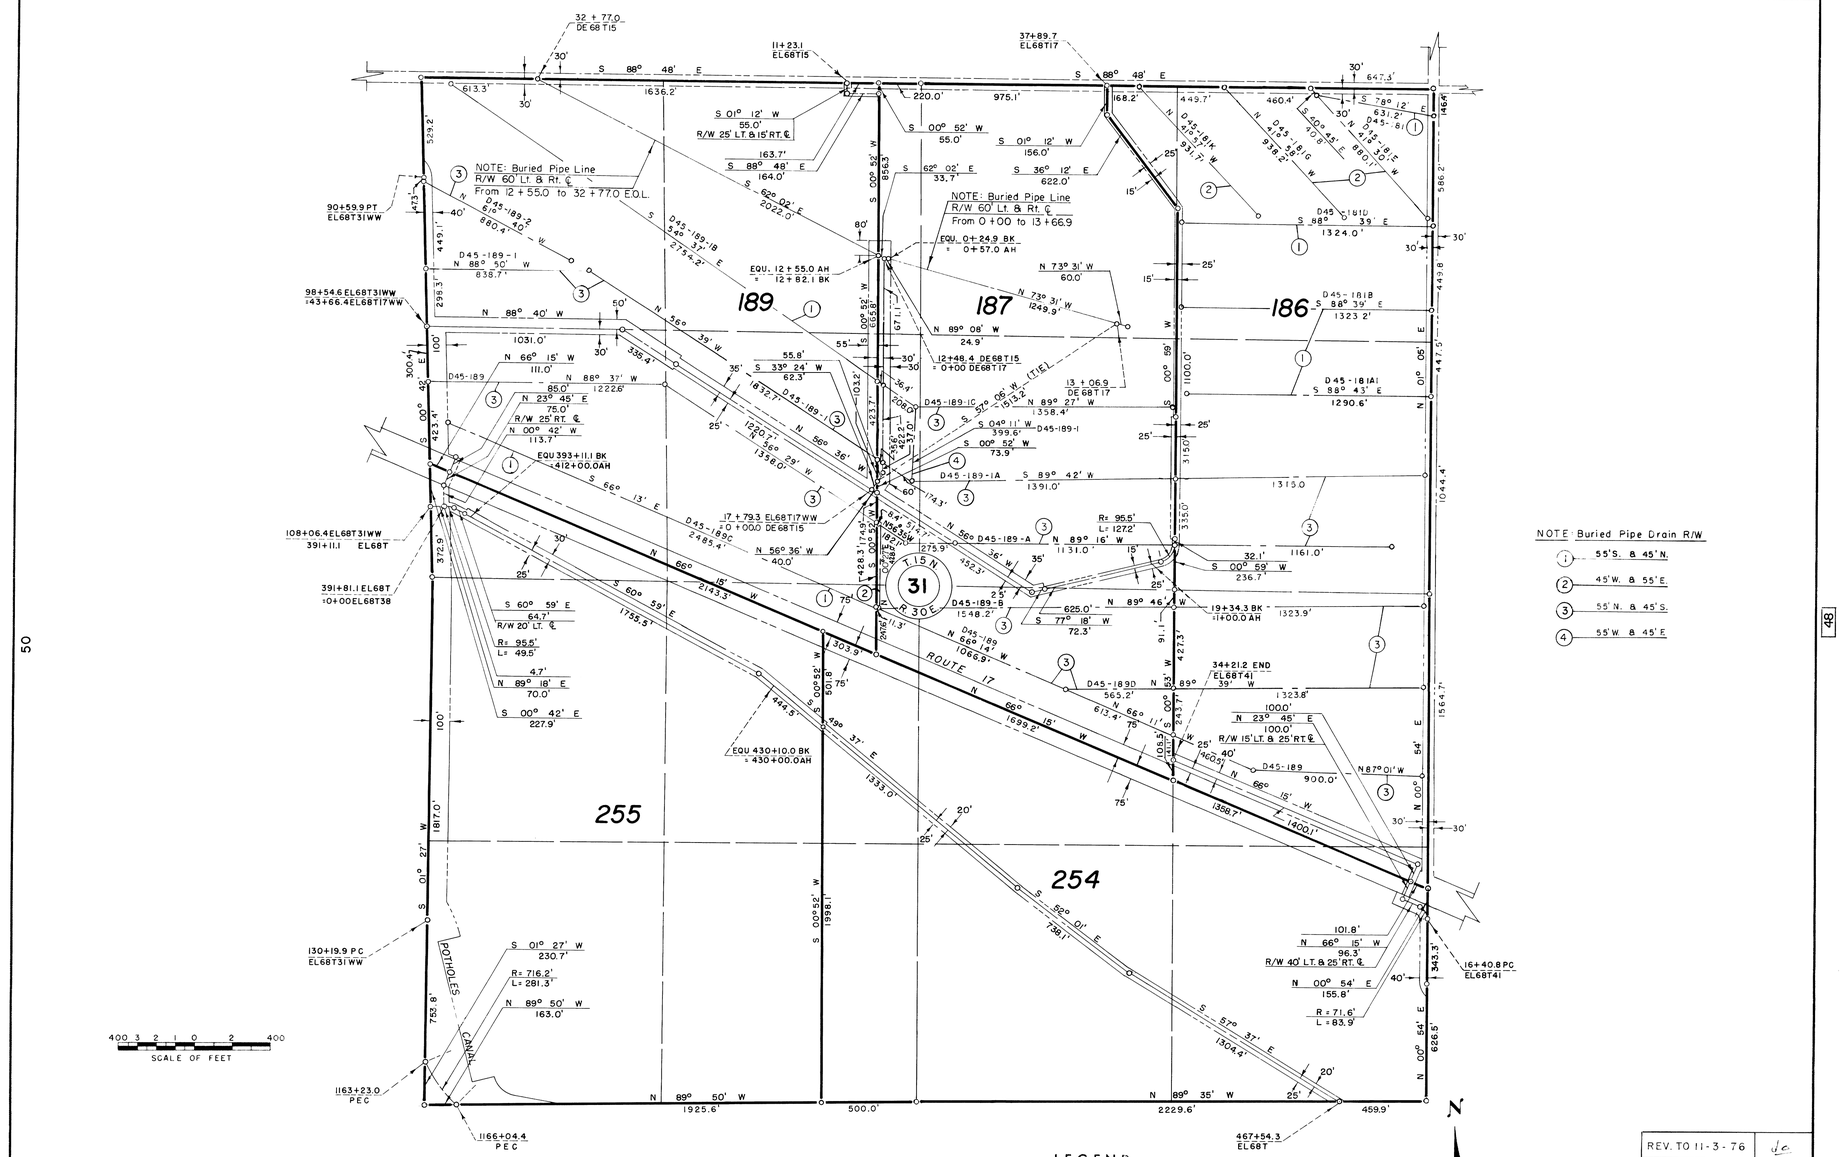

NOTE Buried Pipe Drain R/W.

1 — 55' S. & 45' N.
2 — 45' W. & 55' E.
3 — 55' N. & 45' S.
4 — 55' W. & 45' E.

LEGEND

Right of Way for Road
Boundary of Unit
Right of Way for Canal
Right of Way for Drain

FEET NOT RECORDED

189 Unit Number

Drawn D.W.D.
Checked D.R.
Surveys certified
A.J. Davidson
Chief, Engr. Div.
DATE 9-13-62

REV. TO 11-3-76	J.C.
REV. TO 7-31-68	CMC

I certify that this is Sheet of Supplemental Sheets of the Revision of the Final Farm Unit Plat of Irrigation Block 45.

M. B. Austin
Regional Director (Act.)
DATE 9-25-62

222-116-32559-49