NOTE: Buried Pipe Drain R/W

1. 55' W. & 45' E.
2. 55' W. & TO LAT. OR RD. E.
3. 35' W. & 65' E.
4. 25' W. & 75' E.
5. RD. R/W W & 65' E.
6. 75' N. & 25' S.
7. 75' N. & LAT. R/W S.
8. 55' W. & TO DRAIN E.

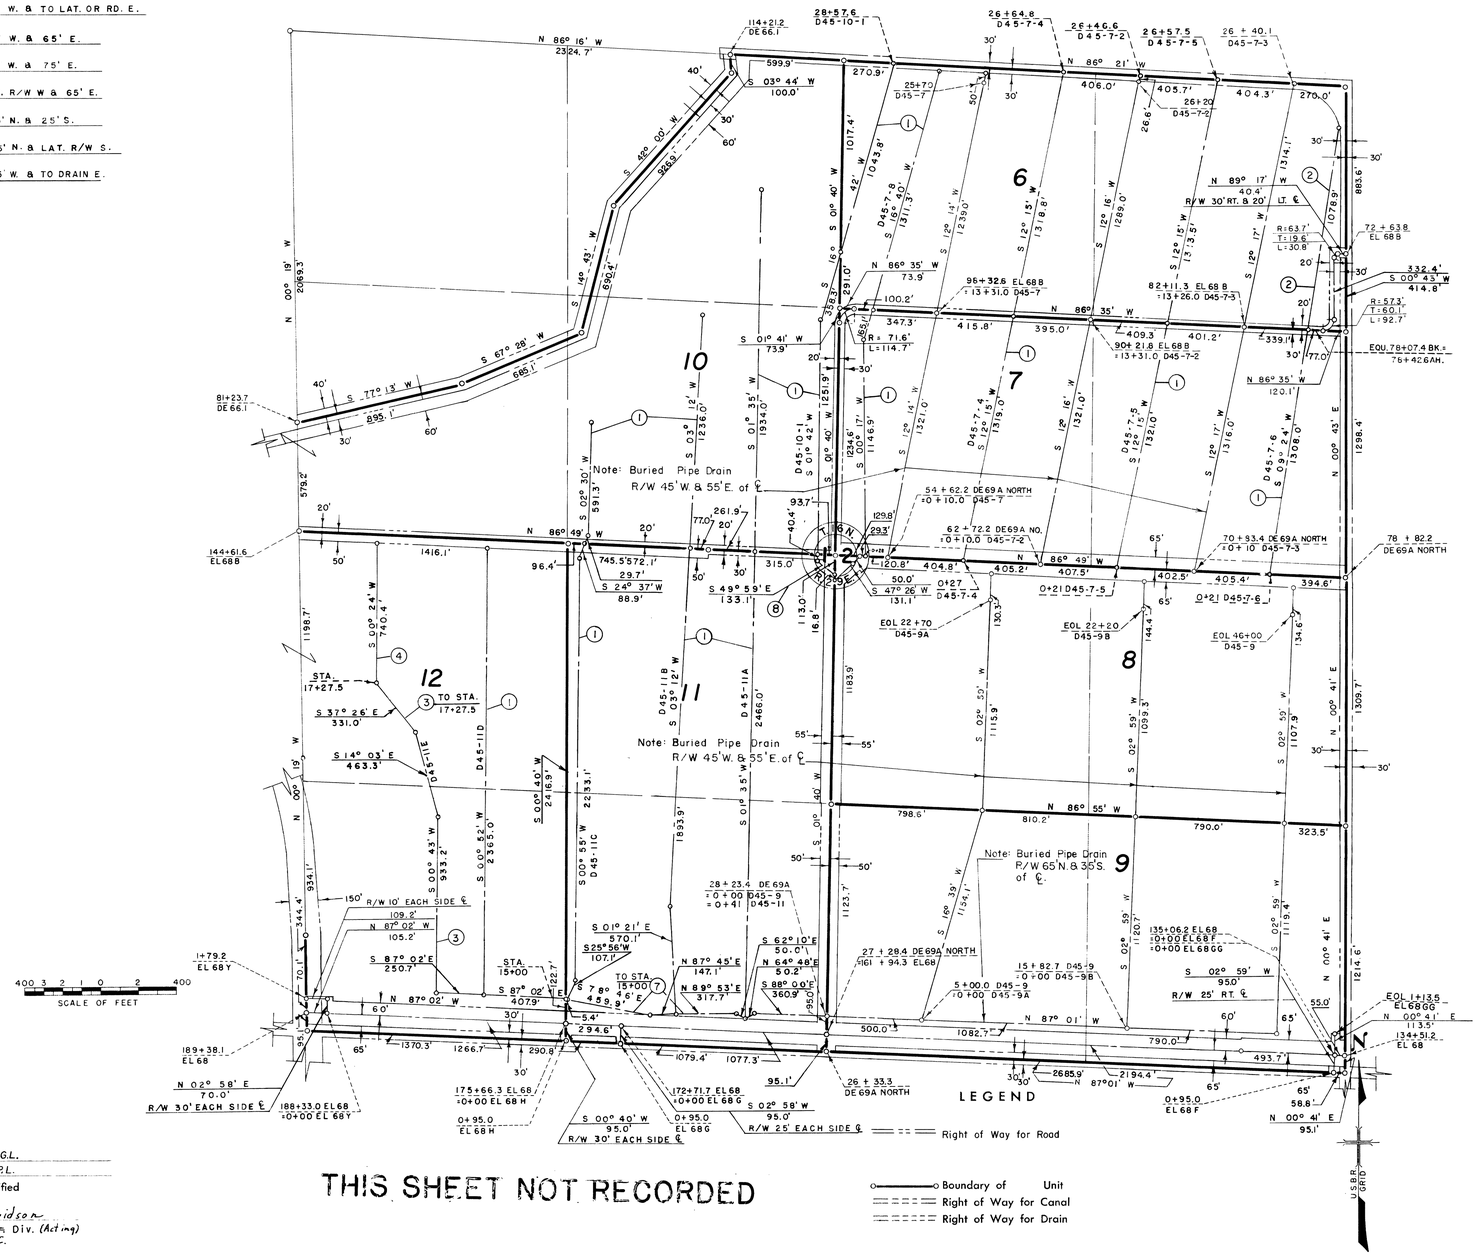

LEGEND

Right of Way for Road

Boundary of Unit

Right of Way for Canal

Right of Way for Drain

11 Unit Number

THIS SHEET NOT RECORDED

REV. TO 12-29-89	dc
REV. TO 11-5-81	dc
REV. TO 7-31-69	CMC
REV. TO 7-29-66	CMC

Drawn W.G.L.
Checked E.P.L.
Surveys certified

A. J. Davidson
Chief, ~~Engr.~~ Div. (Acting) of D.&C.

DATE 8-22-58

I certify that this is Sheet 1 of 2 Supplemental Sheets of the Fourth Revision of the Final Farm Unit Plat of Irrigation Block 45.

Wm N. Tuller
Regional Director (Acting)

DATE 8-26-58