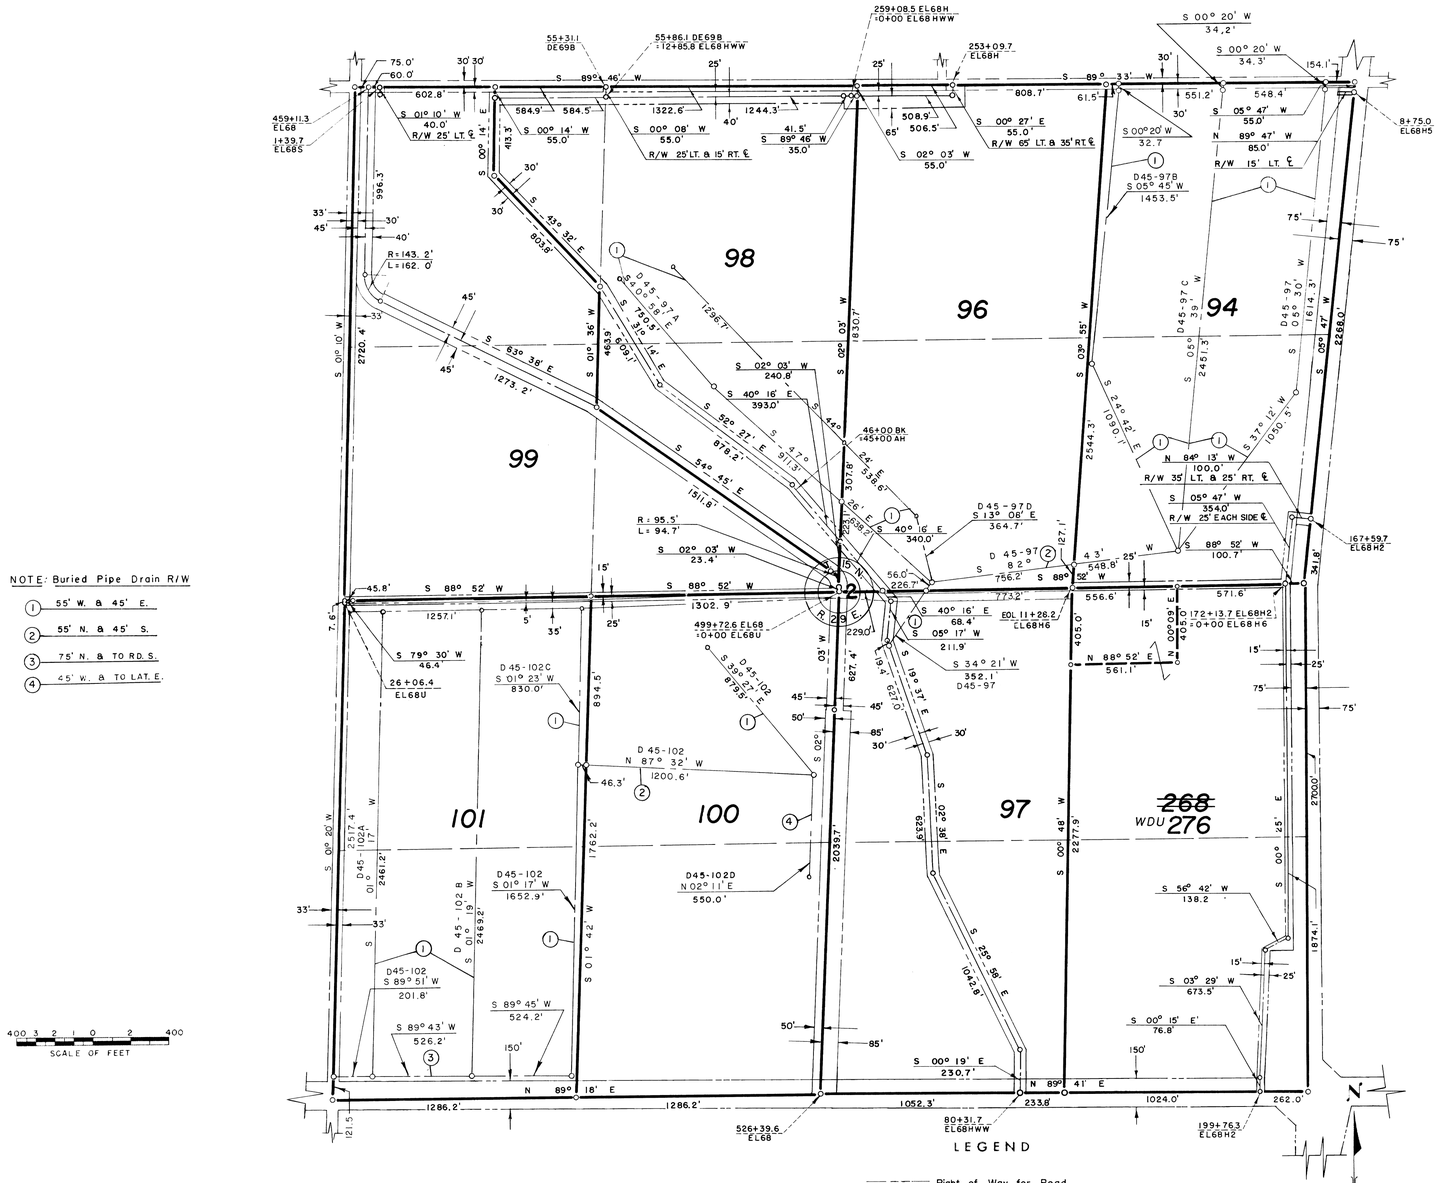

NOTE: Buried Pipe Drain R/W

1. 55' W. & 45' E.
2. 55' N. & 45' S.
3. 75' N. & TO RD. S.
4. 45' W. & TO LAT. E.

400 3 2 1 0 2 400
SCALE OF FEET

LEGEND

- Right of Way for Road
- Former Unit Boundary
- Boundary of Unit
- Right of Way for Canal
- Right of Way for Drain

94 Unit Number

U.S.B.R. GRID

REV. TO 12-30-94	de
REV. TO 12-16-75	dc
REV. TO 9-1-65	Bfm
REV. TO 9-1-64	Bfm

Drawn W.G.L.
Checked D.R.
Surveys certified

A. J. Davidson
Chief, Engr. Div.

DATE 6-29-60

THIS SHEET NOT RECORDED

I certify that this is Sheet 2 of 7 Supplemental Sheets of Sixth Revision of the Final Farm Unit Plat of Irrigation Block 45.

M. B. Austin
Regional Director (Act.)

DATE 7-21-60

222-116-31620-27