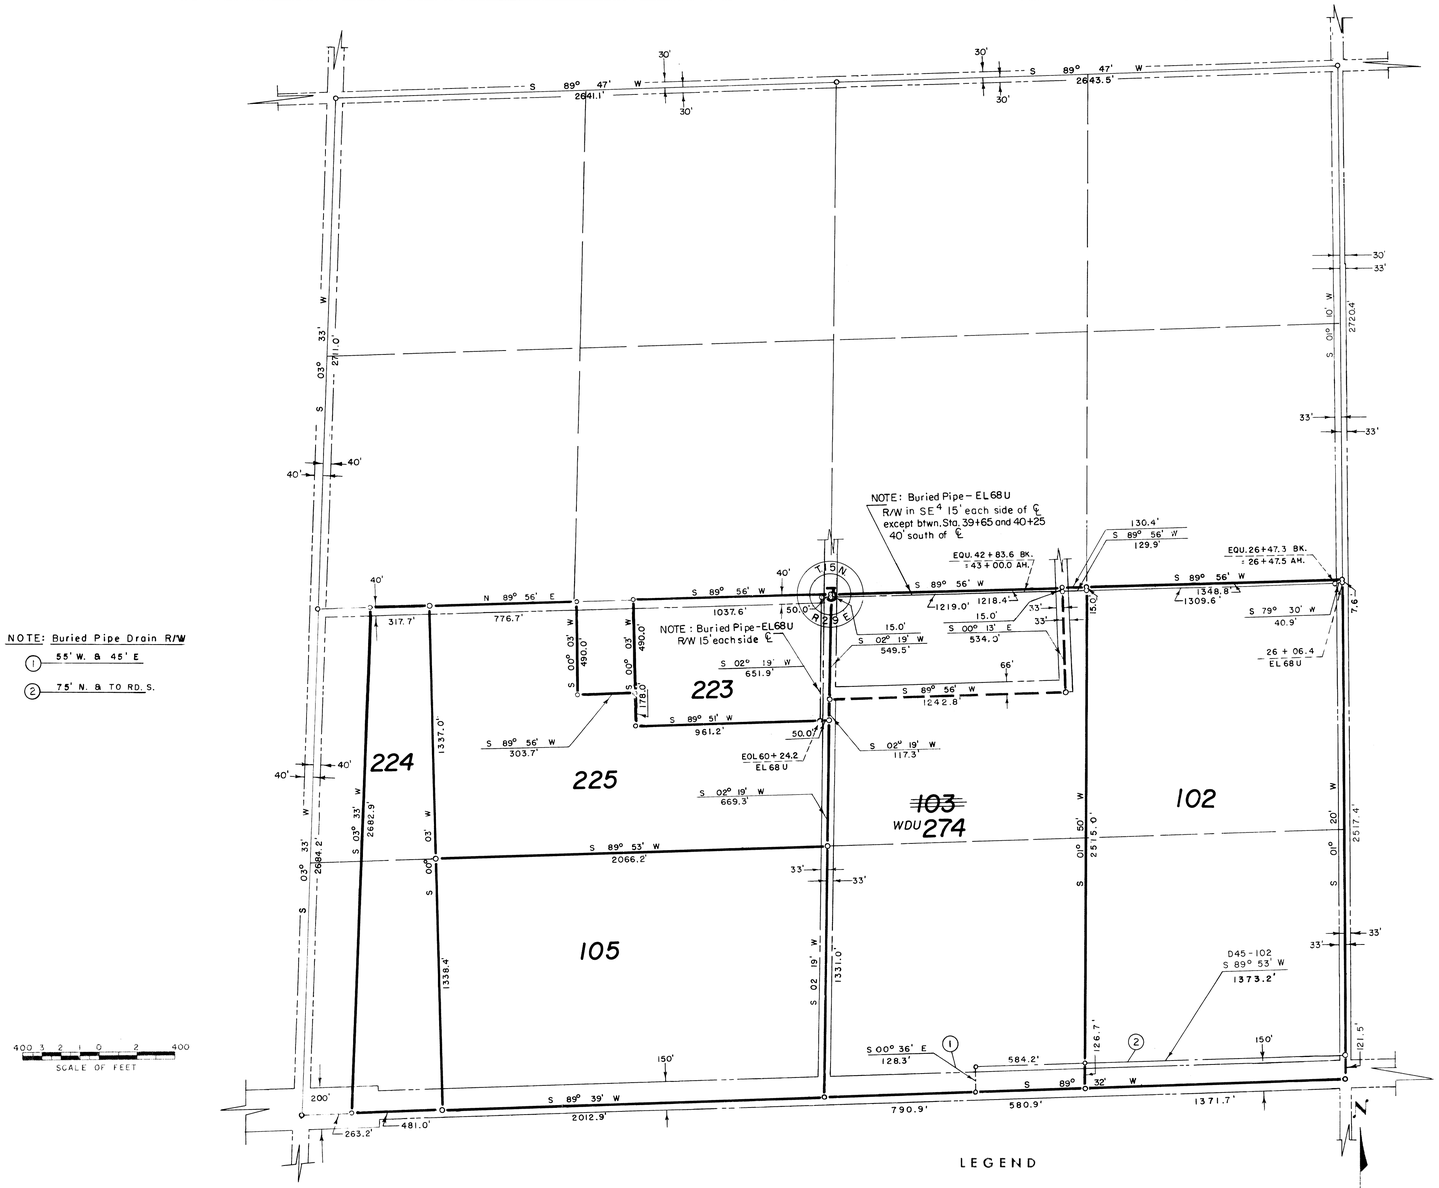

NOTE: Buried Pipe Drain R/W

1. 55' W. & 45' E
2. 75' N. & TO RD. S.

400 3 2 1 0 2 400
SCALE OF FEET

LEGEND

Right of Way for Road

Boundary of Unit
Right of Way for Canal
Right of Way for Drain
Former Boundary

105 Unit Number

U.S.B.R. GRID

REV. TO 12-16-75	de
REV. TO 9-1-64	

Drawn D.W.D.
Checked D.R.
Surveys certified
A. J. Davidson
Chief, Engr. Div.
DATE 9-13-62

THIS SHEET NOT RECORDED

I certify that this is Sheet 2 of 10 Supplemental Sheets of Eighth Revision of the Final Farm Unit Plat of Irrigation Block 45.

M. B. Austin
Regional Director (Act.)
DATE 9-25-62

29

27

222-116-32559-28