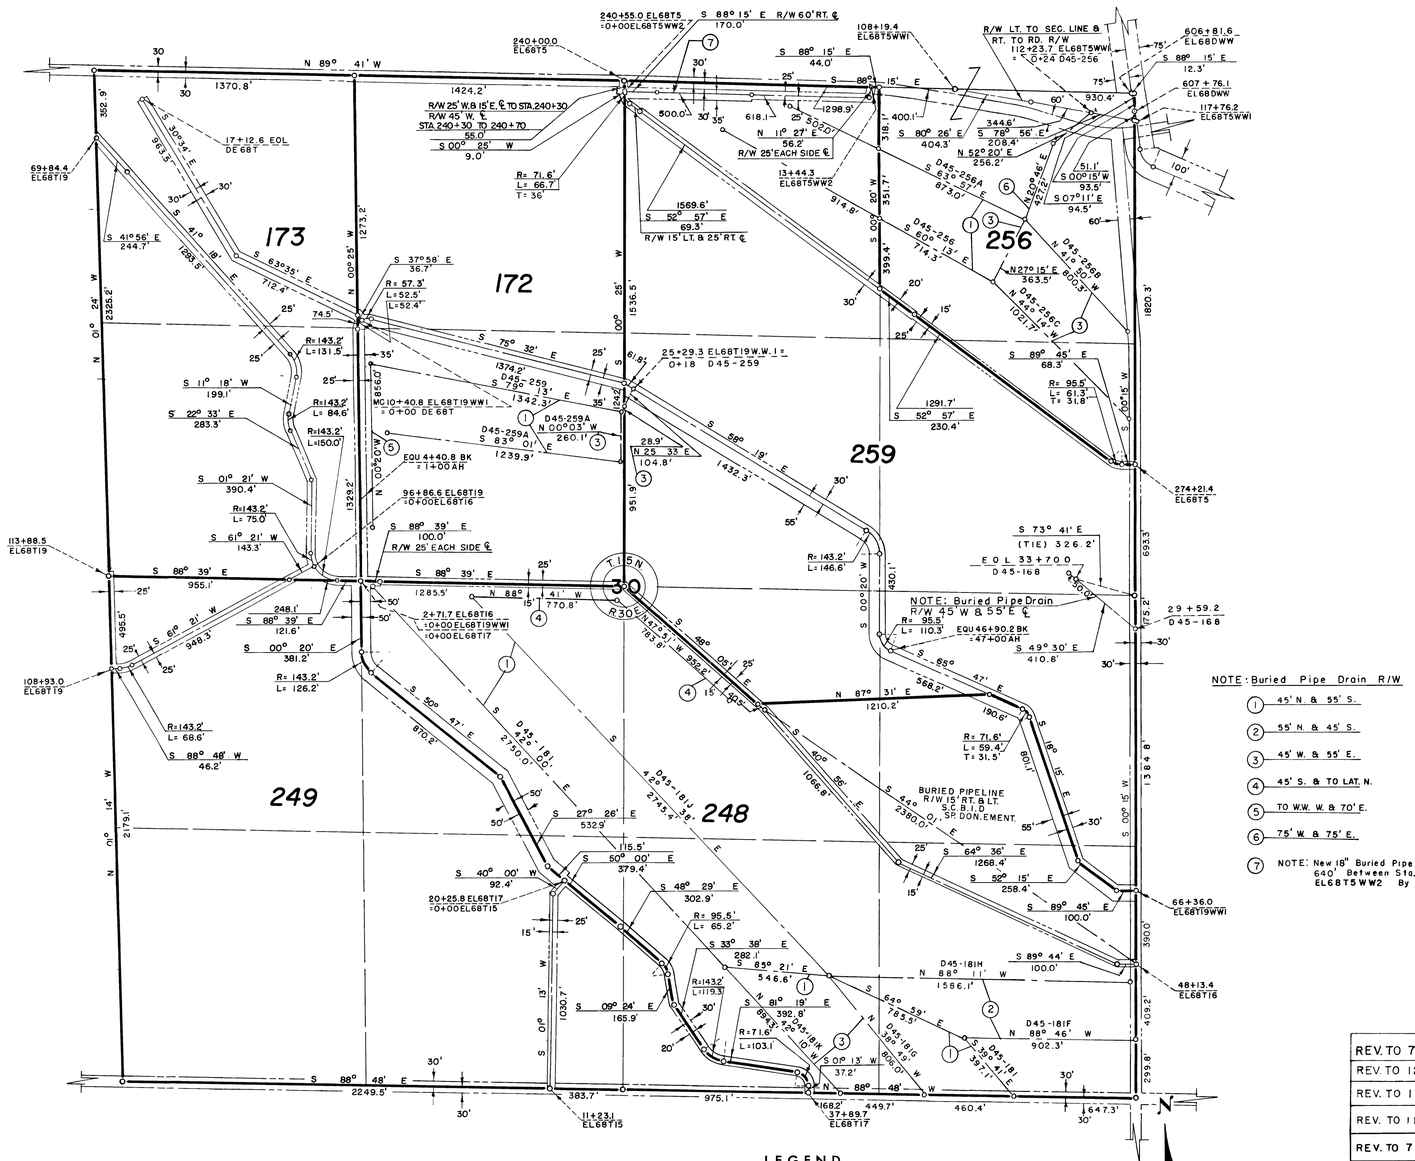


| | |
|---|---|
| REV. TO 7-20-98 | SB |
| REV. TO 12-31-85 | do. |
| REV. TO 11-29-82 | do. |
| REV. TO 11-3-76 | do. |
| REV. TO 7-31-68 | CMC |
| REV. TO 9-1-64 | [illegible] |

## LEGEND

Right of Way for Road

Boundary of Unit

Right of Way for Canal

Right of Way for Drain

**259** Unit Number

Drawn D.W.D.

Checked D.R.

Surveys certified

A.J. Davidson
Chief, Engr. Div.

DATE 6-29-60

THIS SHEET NOT RECORDED

I certify that this is Sheet 7 of 7 Supplemental Sheets of the Sixth Revision of the Final Farm Unit Plat of Irrigation Block 45.

M. B. Austin
Regional Director (Act.)

DATE 7-21-60



222-116-31620-44