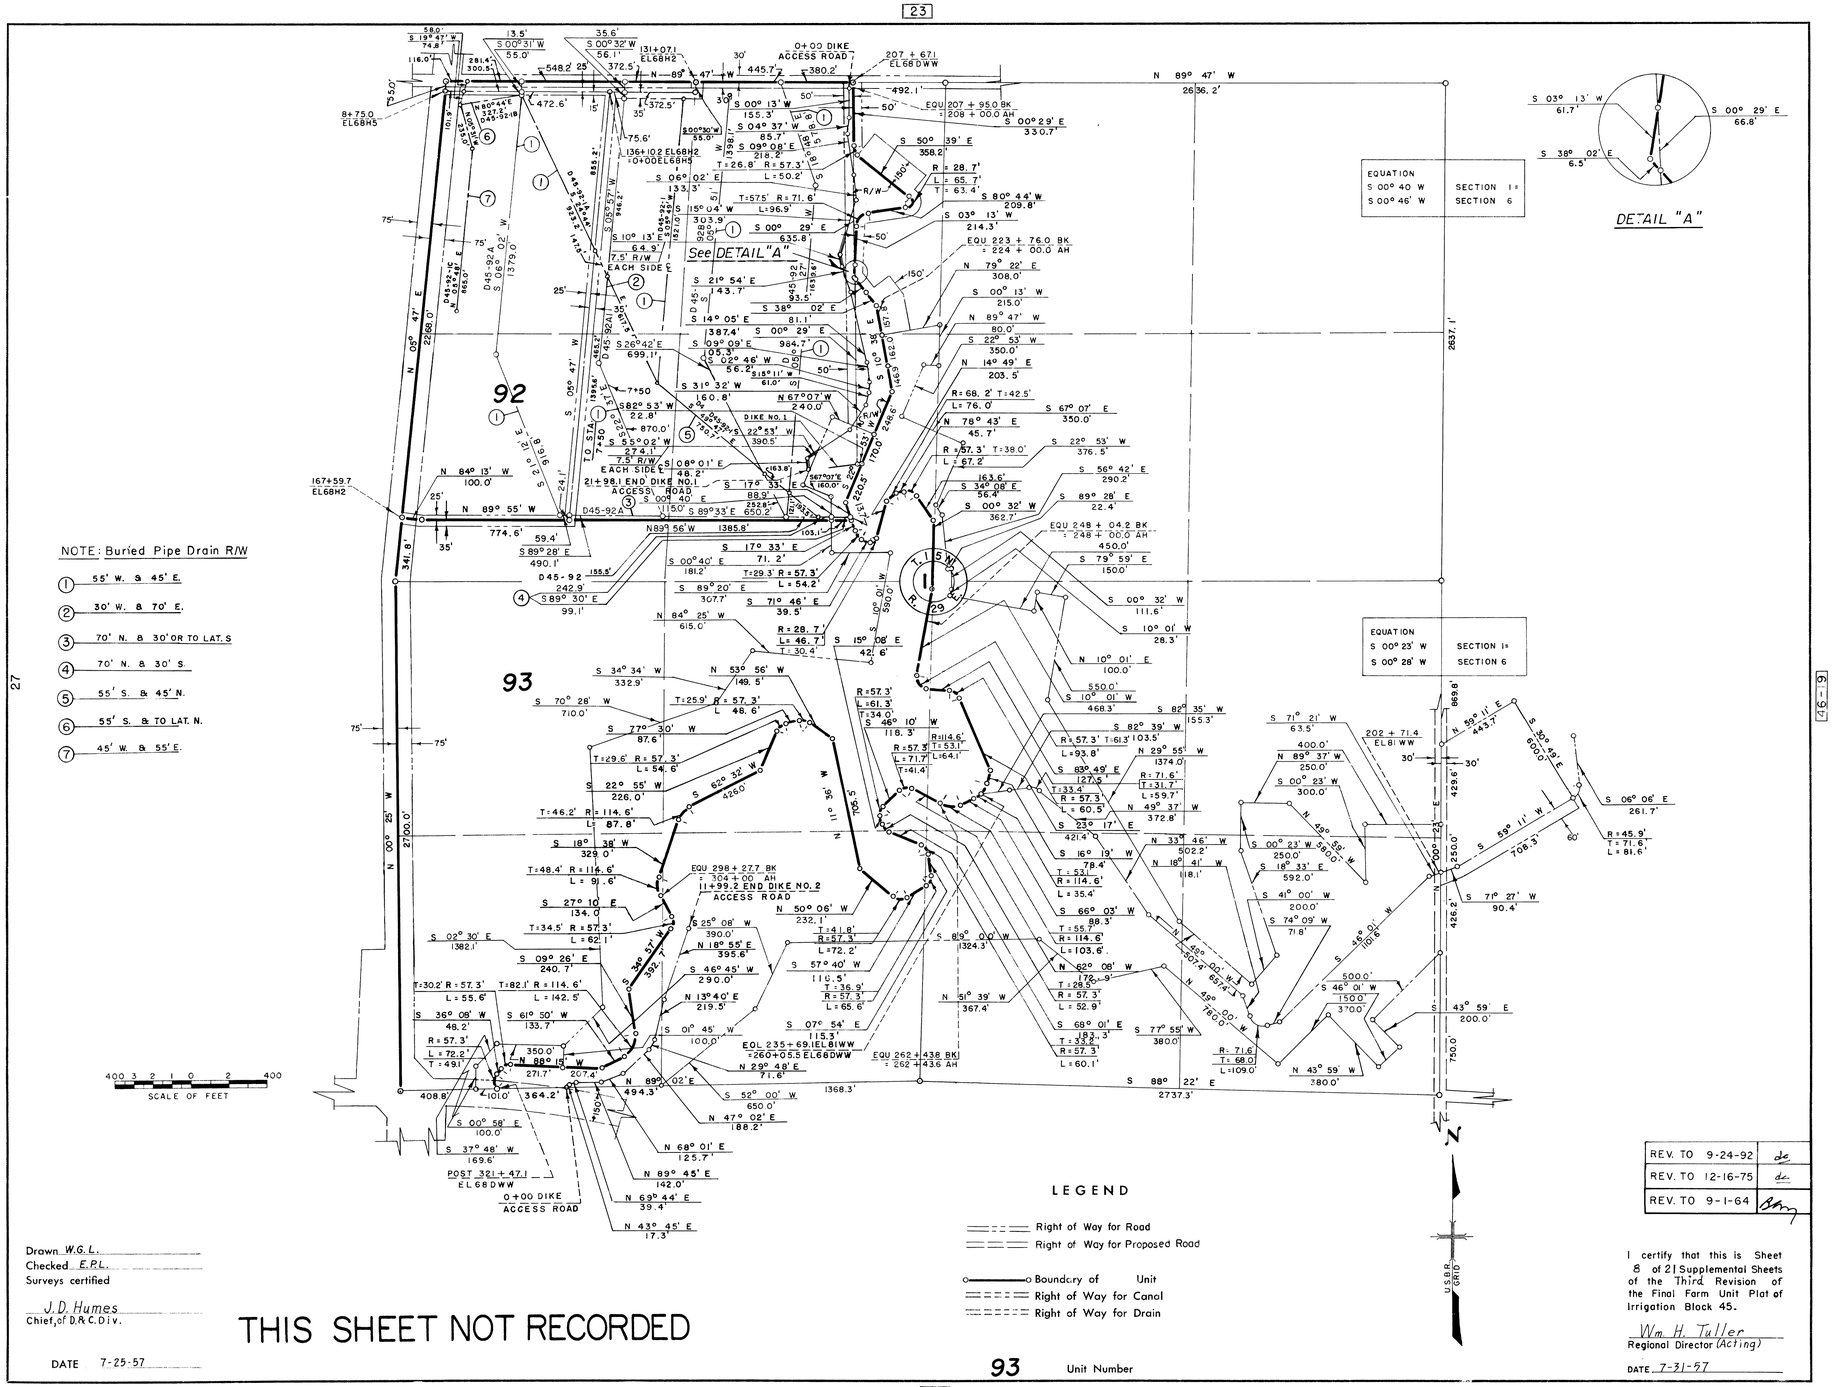

NOTE: Buried Pipe Drain R/W

1. 55' W. & 45' E.
2. 30' W. & 70' E.
3. 70' N. & 30' OR TO LAT. S
4. 70' N. & 30' S.
5. 55' S. & 45' N.
6. 55' S. & TO LAT. N.
7. 45' W. & 55' E.

LEGEND

- Right of Way for Road
- Right of Way for Proposed Road
- Boundary of Unit
- Right of Way for Canal
- Right of Way for Drain

REV. TO 9-24-92	de
REV. TO 12-16-75	de
REV. TO 9-1-64	

Drawn W.G.L.
Checked E.P.L.
Surveys certified

J. D. Humes
Chief, of D.R.C. Div.

DATE 7-25-57

THIS SHEET NOT RECORDED

93 Unit Number

I certify that this is Sheet 8 of 21 Supplemental Sheets of the Third Revision of the Final Farm Unit Plat of Irrigation Block 45.

Wm. H. Tuller
Regional Director (Acting)

DATE 7-31-57

27

6-94

222-116- 29977-26