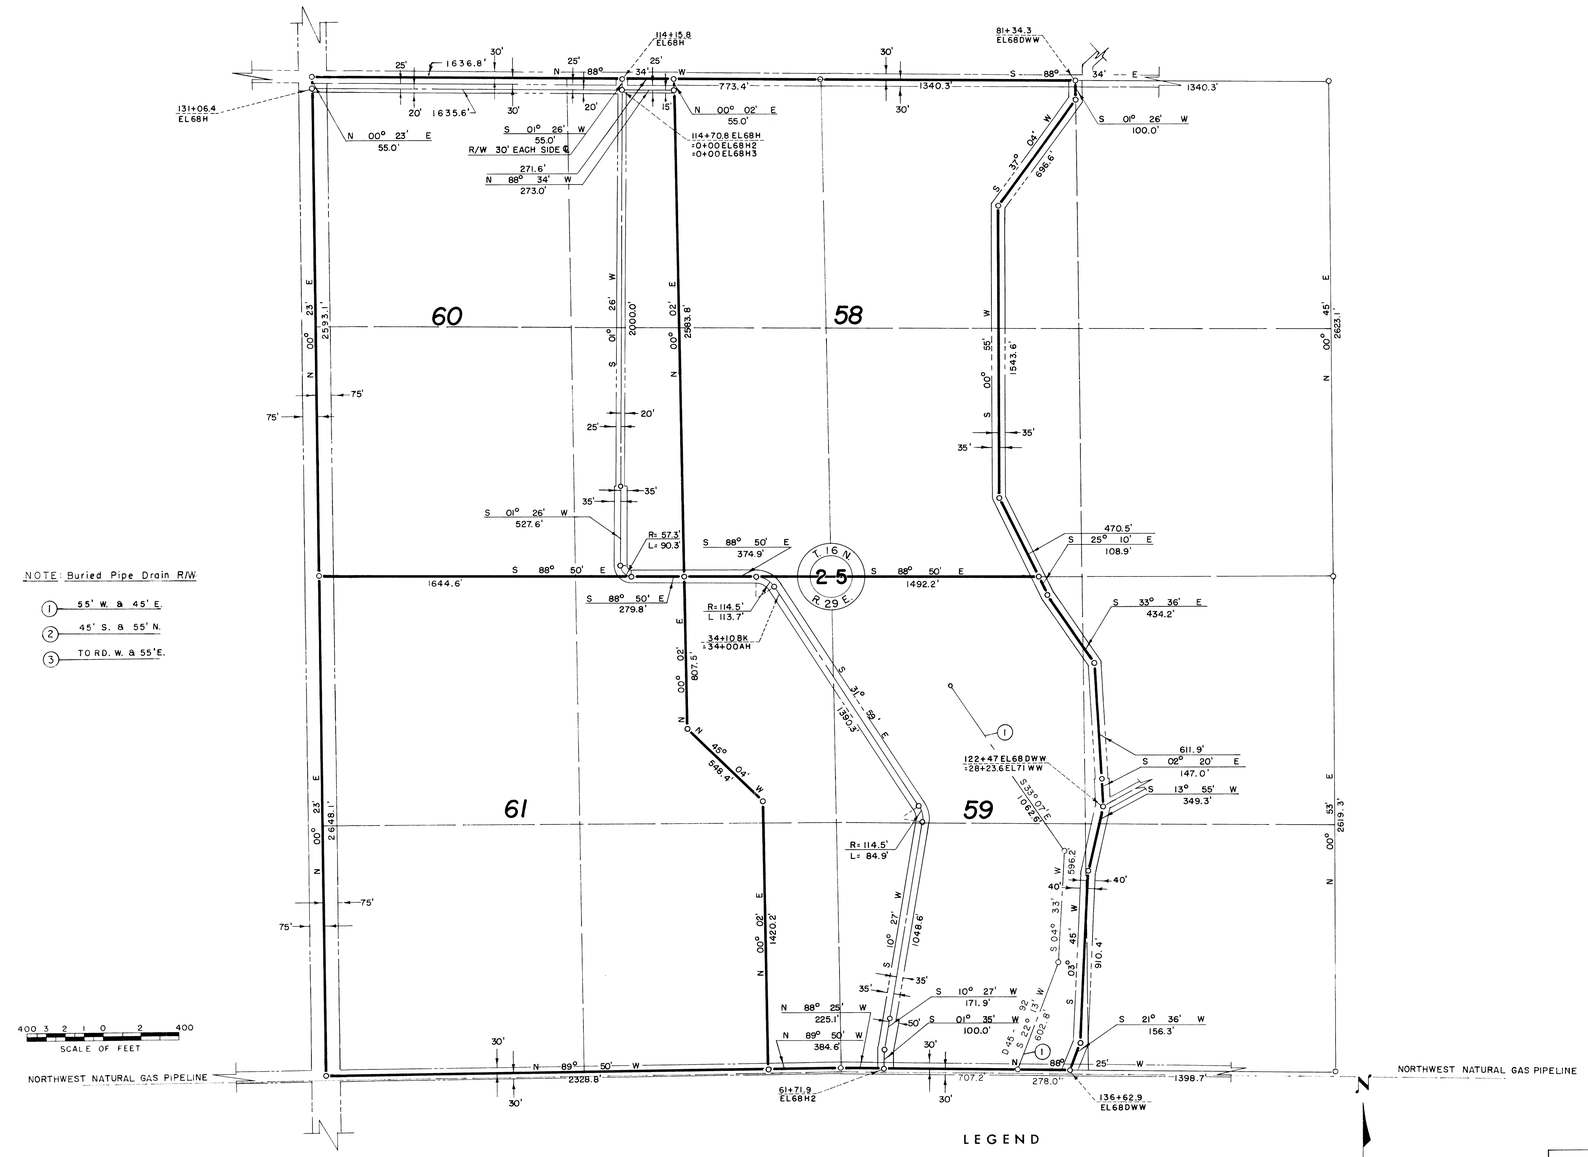

NOTE: Buried Pipe Drain R/W

1. 55' W. & 45' E.
2. 45' S. & 55' N.
3. TO RD. W. & 55' E.

LEGEND

- Right of Way for Road
- Right of Way for Proposed Road
- Boundary of Unit
- Right of Way for Canal
- Right of Way for Drain

61 Unit Number

Drawn D.W.D.
Checked E.P.L.
Surveys certified

W. C. Christopher
Dist, Engr.

DATE 11-3-53

REV. TO 12-16-75	dc

I certify that this is Sheet 16 of 49 Supplemental Sheets of the ~~Revision~~ of the Final Farm Unit Plat of Irrigation Block 45.

H.T. Nelson
Regional Director

DATE 2-10-54

222-116-25031-20

21

46-12