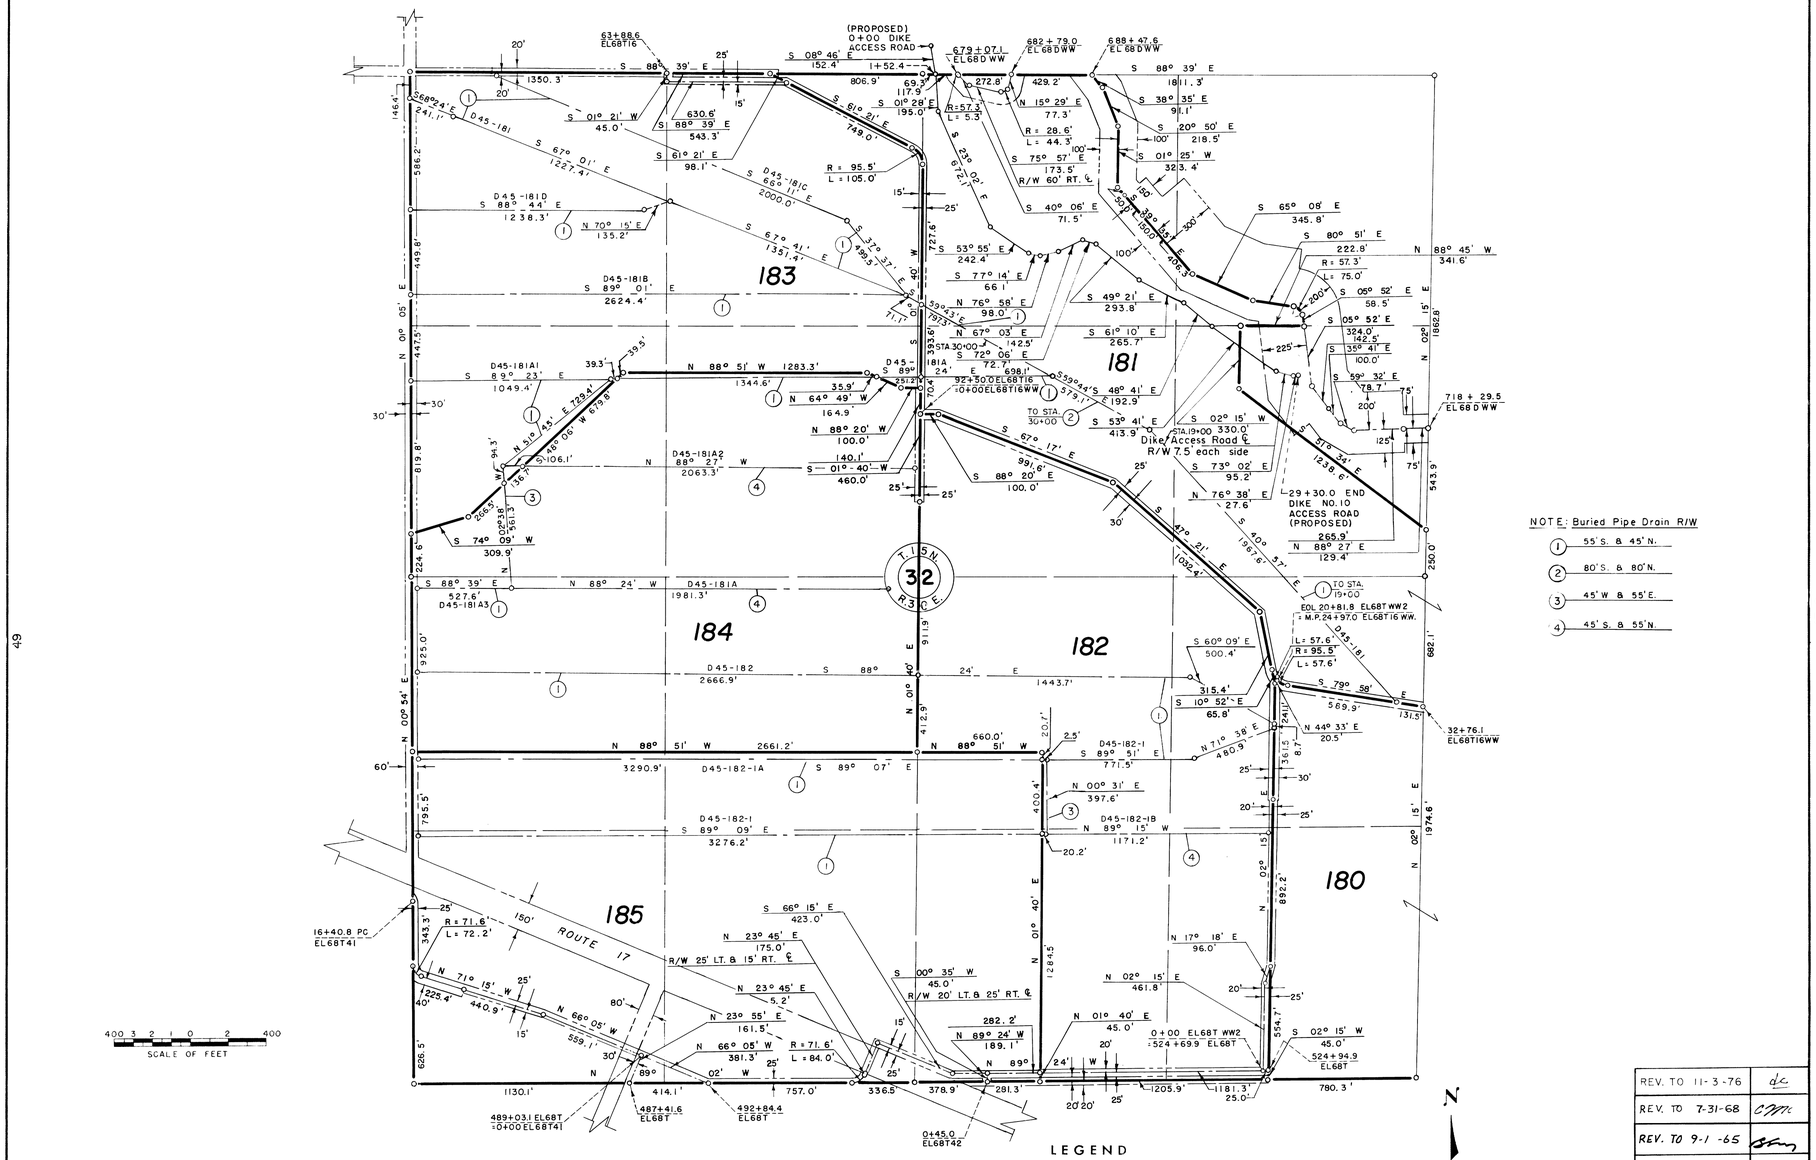

NOTE: Buried Pipe Drain R/W

1. 55' S. & 45' N.
2. 80' S. & 80' N.
3. 45' W & 55' E.
4. 45' S. & 55' N.

LEGEND

Right of Way for Road

Boundary of Unit

Right of Way for Canal

Right of Way for Drain

180 Unit Number

REV. TO 11-3-76	dc
REV. TO 7-31-68	CMc
REV. TO 9-1-65	[illegible]
REV TO 9-1-64	[illegible]

I certify that this is Sheet 19 of 22 Supplemental Sheets of the Second Revision of the Final Farm Unit Plat of Irrigation Block 45.

Wm. H. Tuller
Regional Director (Acting)

DATE 8-20-56

Drawn W.G.L.
Checked E.P.L.
Surveys certified

A. J. Davidson
Chief, of D.&C. Div. (Acting)

DATE 8-1-56

222-116-28829-48

49

47-9