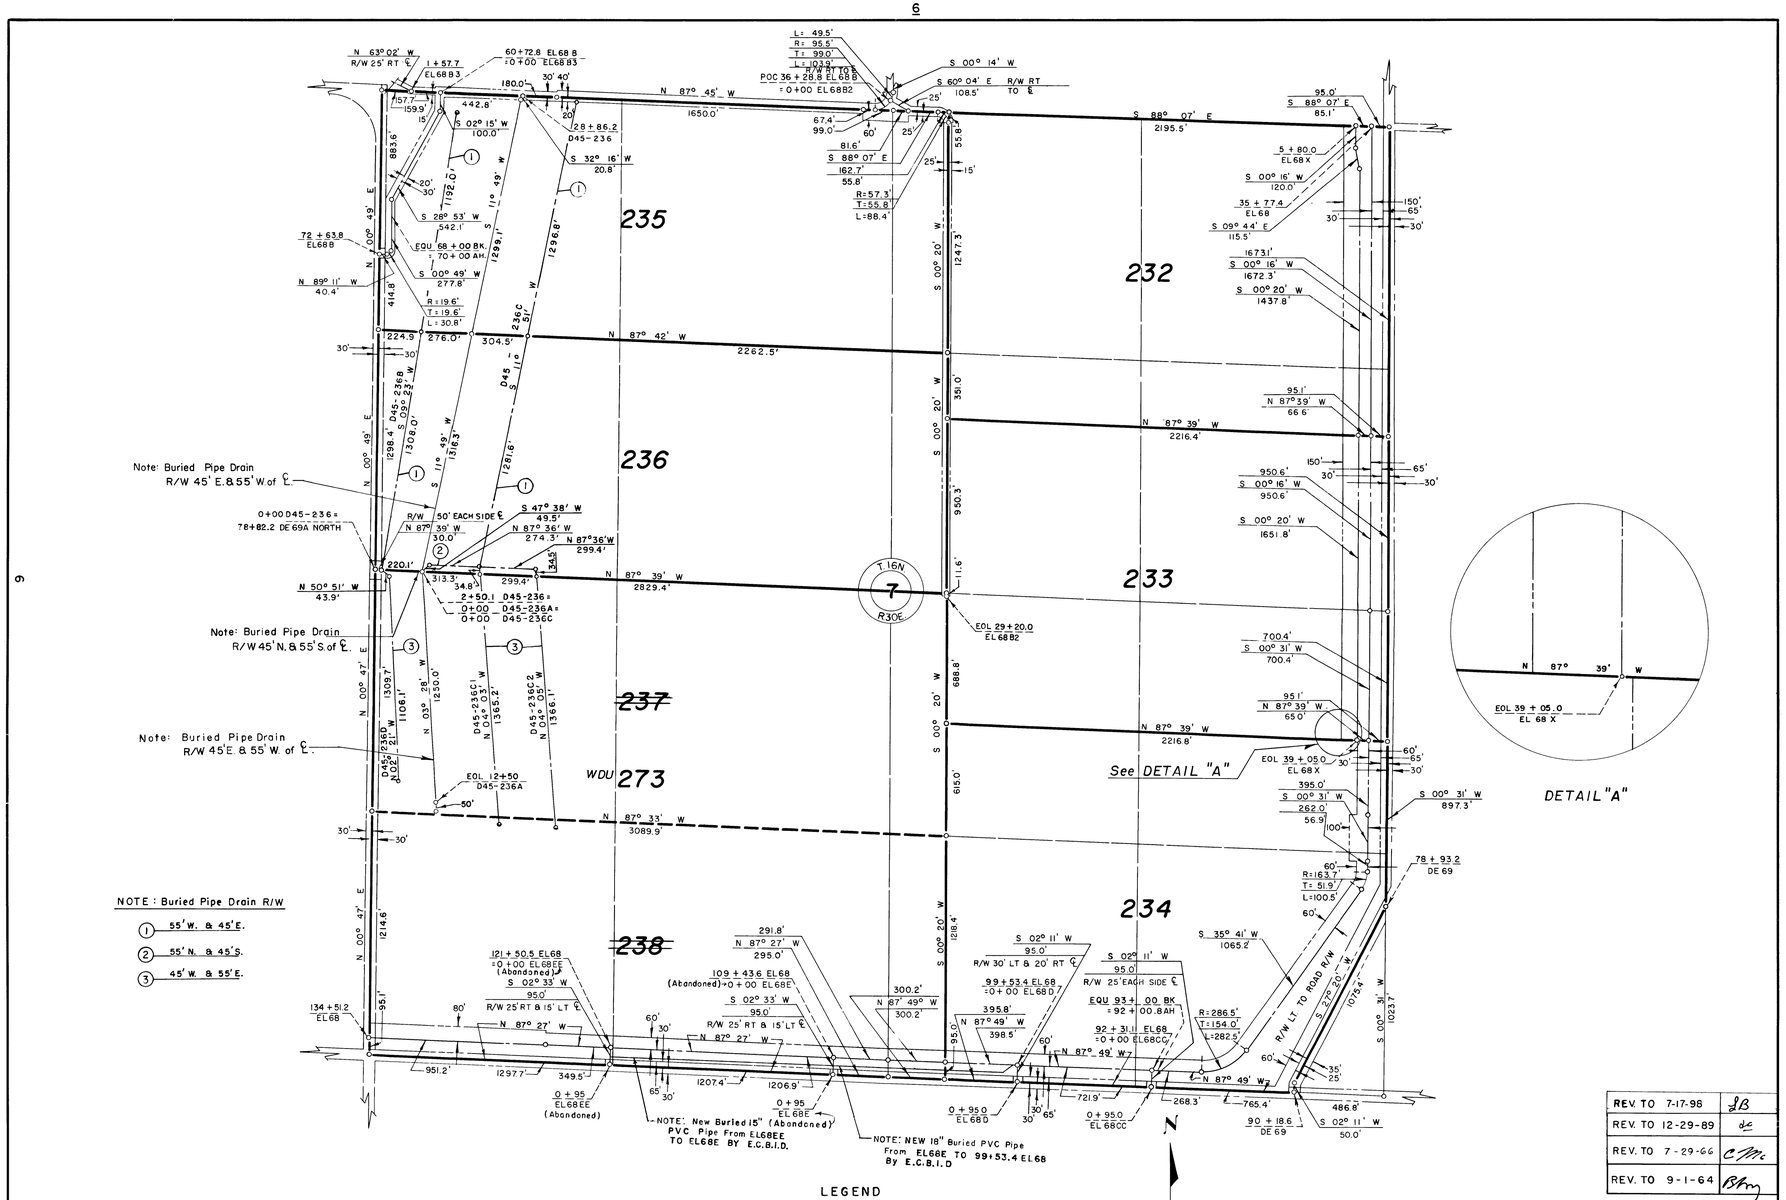

REV. TO 7-17-98	LB
REV. TO 12-29-89	dc
REV. TO 7-29-66	CMc
REV. TO 9-1-64	BKm

LEGEND

- Boundaries of Units
- Rights of Way for Roads
- Rights of Way for Canals
- Rights of Way for Drains
- Rights of Way for Proposed Roads
- 234 Unit Number
- Former Boundary

SCALE OF FEET: 400 3 2 1 0 2 400

Drawn P.J.S.
Checked E.R.P.
Surveys certified

A. J. Davidson
Chief, of D&C. Div. (Act.)

DATE 7-24-59

THIS SHEET NOT RECORDED

I certify that this is Sheet 19 of 19 Supplemental Sheets of the Fifth Revision of the Final Farm Unit Plat of Irrigation Block 45.

G.G. Stamm
Regional Director (Act.)

DATE 8-4-59

222-116-31313-54