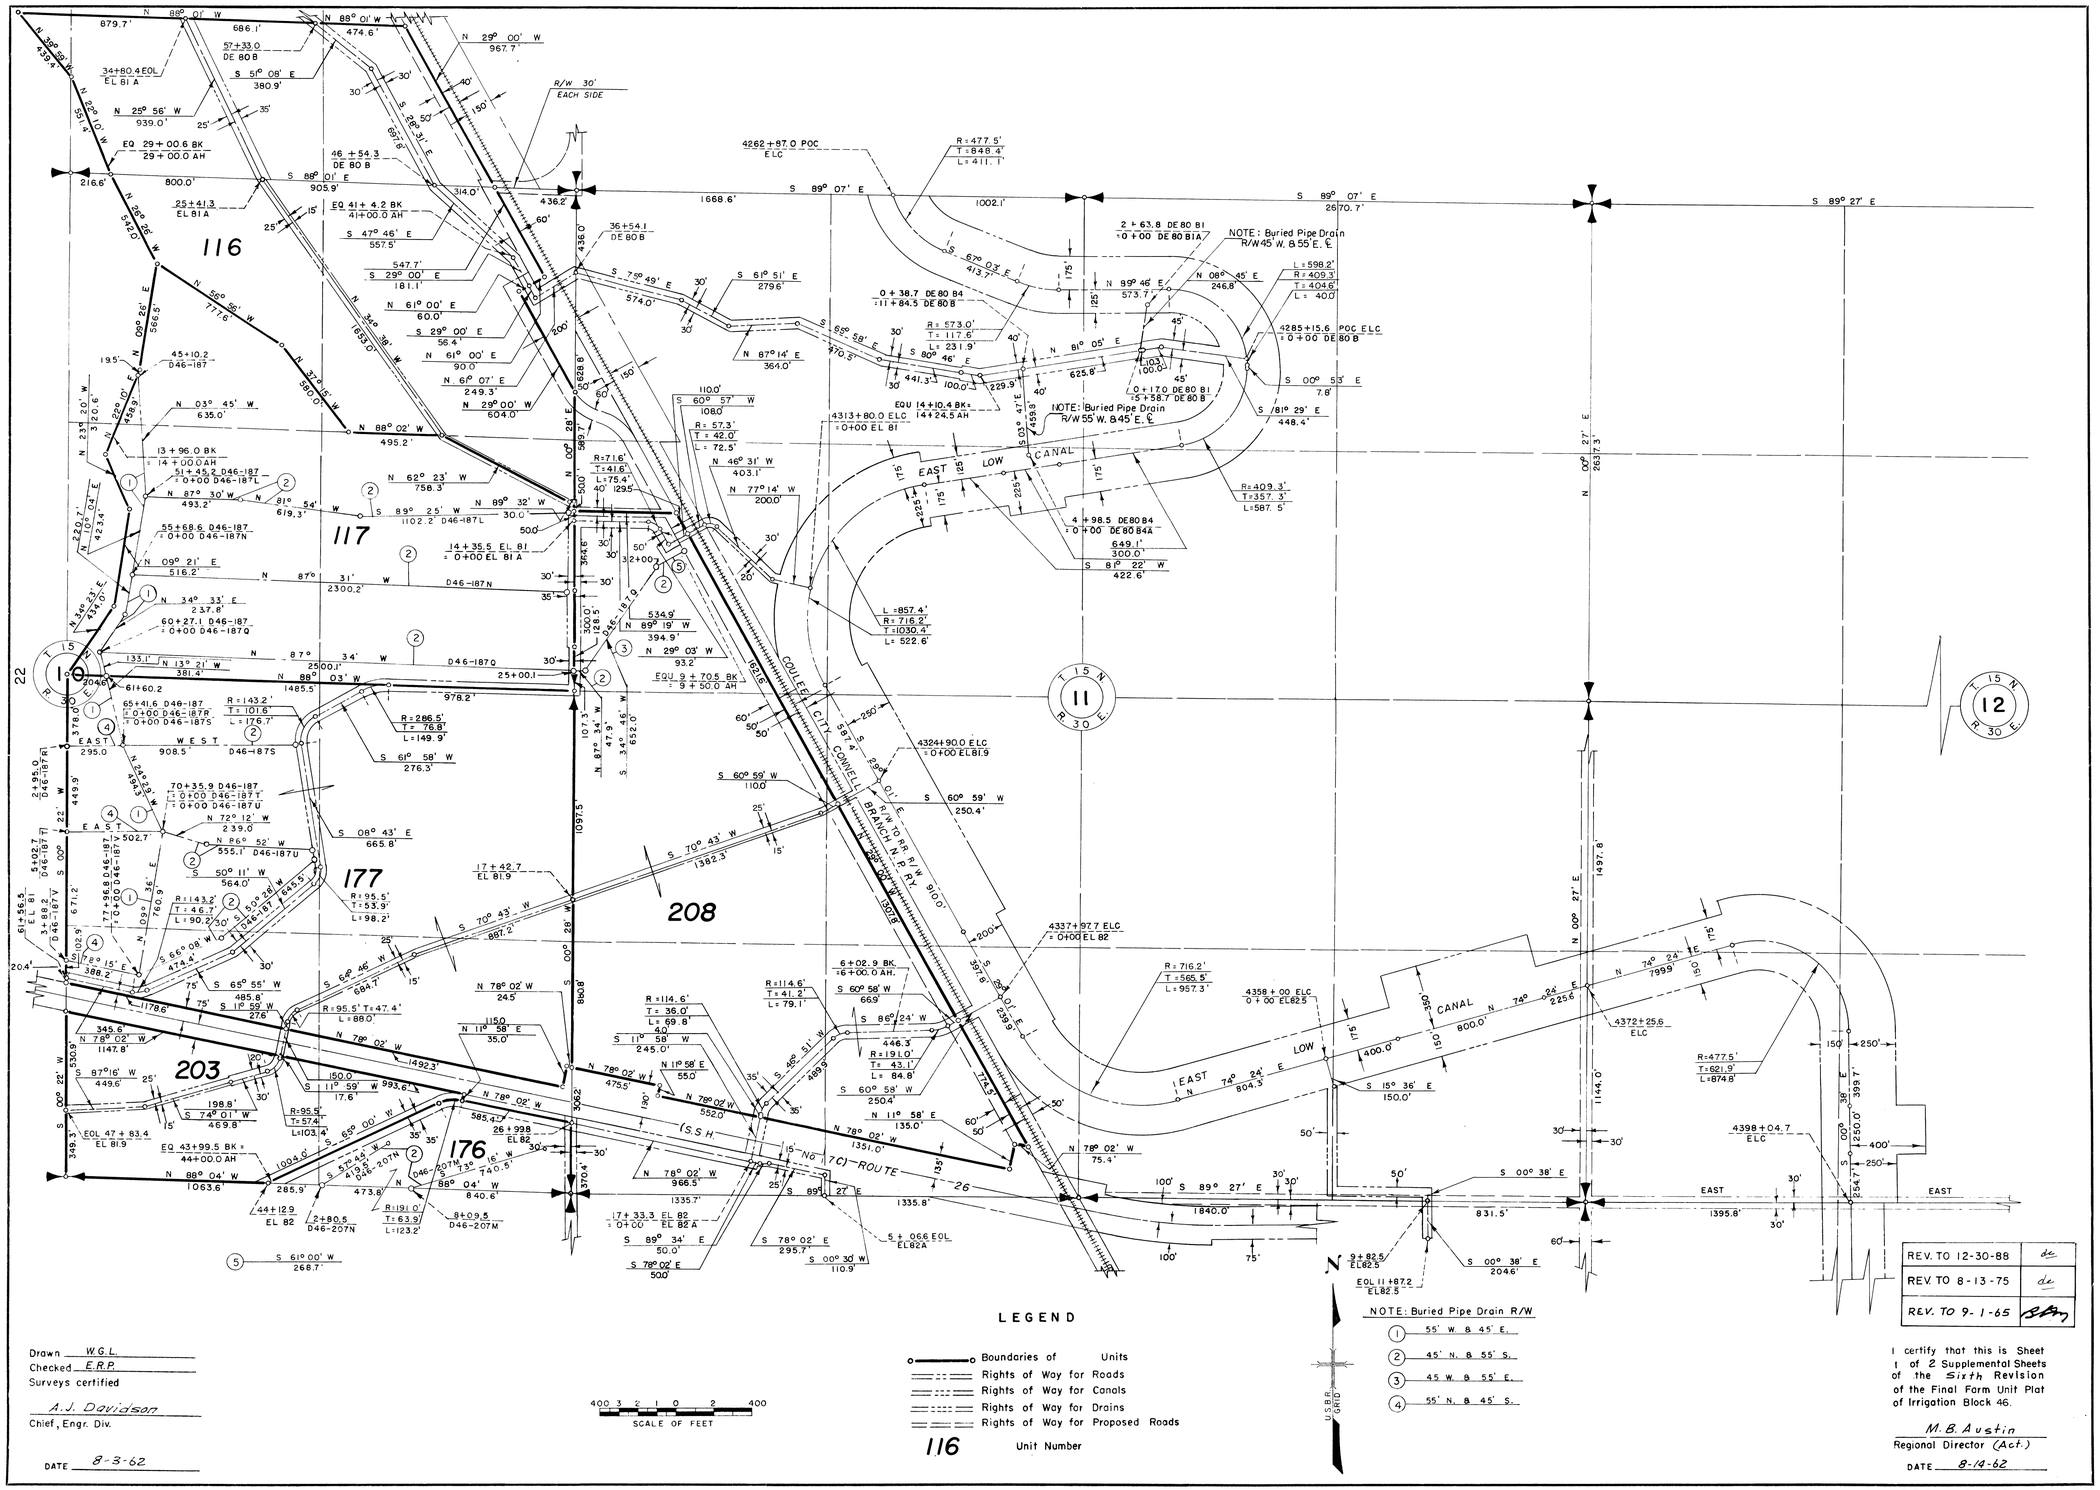
116
117
177
208
203
176
CANAL
EAST LOW
COULEE CITY CONNELL BRANCH N.P. RY.
(S.S.H. No. 7C) ROUTE 26
NOTE: Buried Pipe Drain R/W 45' W. & 55' E. ℄
NOTE: Buried Pipe Drain R/W 55' W. & 45' E. ℄
R/W 30' EACH SIDE
T 15 N
R 30 E
11
12
LEGEND
Boundaries of Units
Rights of Way for Roads
Rights of Way for Canals
Rights of Way for Drains
Rights of Way for Proposed Roads
116 Unit Number
SCALE OF FEET
NOTE: Buried Pipe Drain R/W
1 55' W. & 45' E.
2 45' N. & 55' S.
3 45' W. & 55' E.
4 55' N. & 45' S.
REV. TO 12-30-88
REV. TO 8-13-75
REV. TO 9-1-65
I certify that this is Sheet 1 of 2 Supplemental Sheets of the Sixth Revision of the Final Form Unit Plat of Irrigation Block 46.
M. B. Austin
Regional Director (Act.)
DATE 8-14-62
Drawn W.G.L.
Checked E.R.P.
Surveys certified
A. J. Davidson
Chief, Engr. Div.
DATE 8-3-62