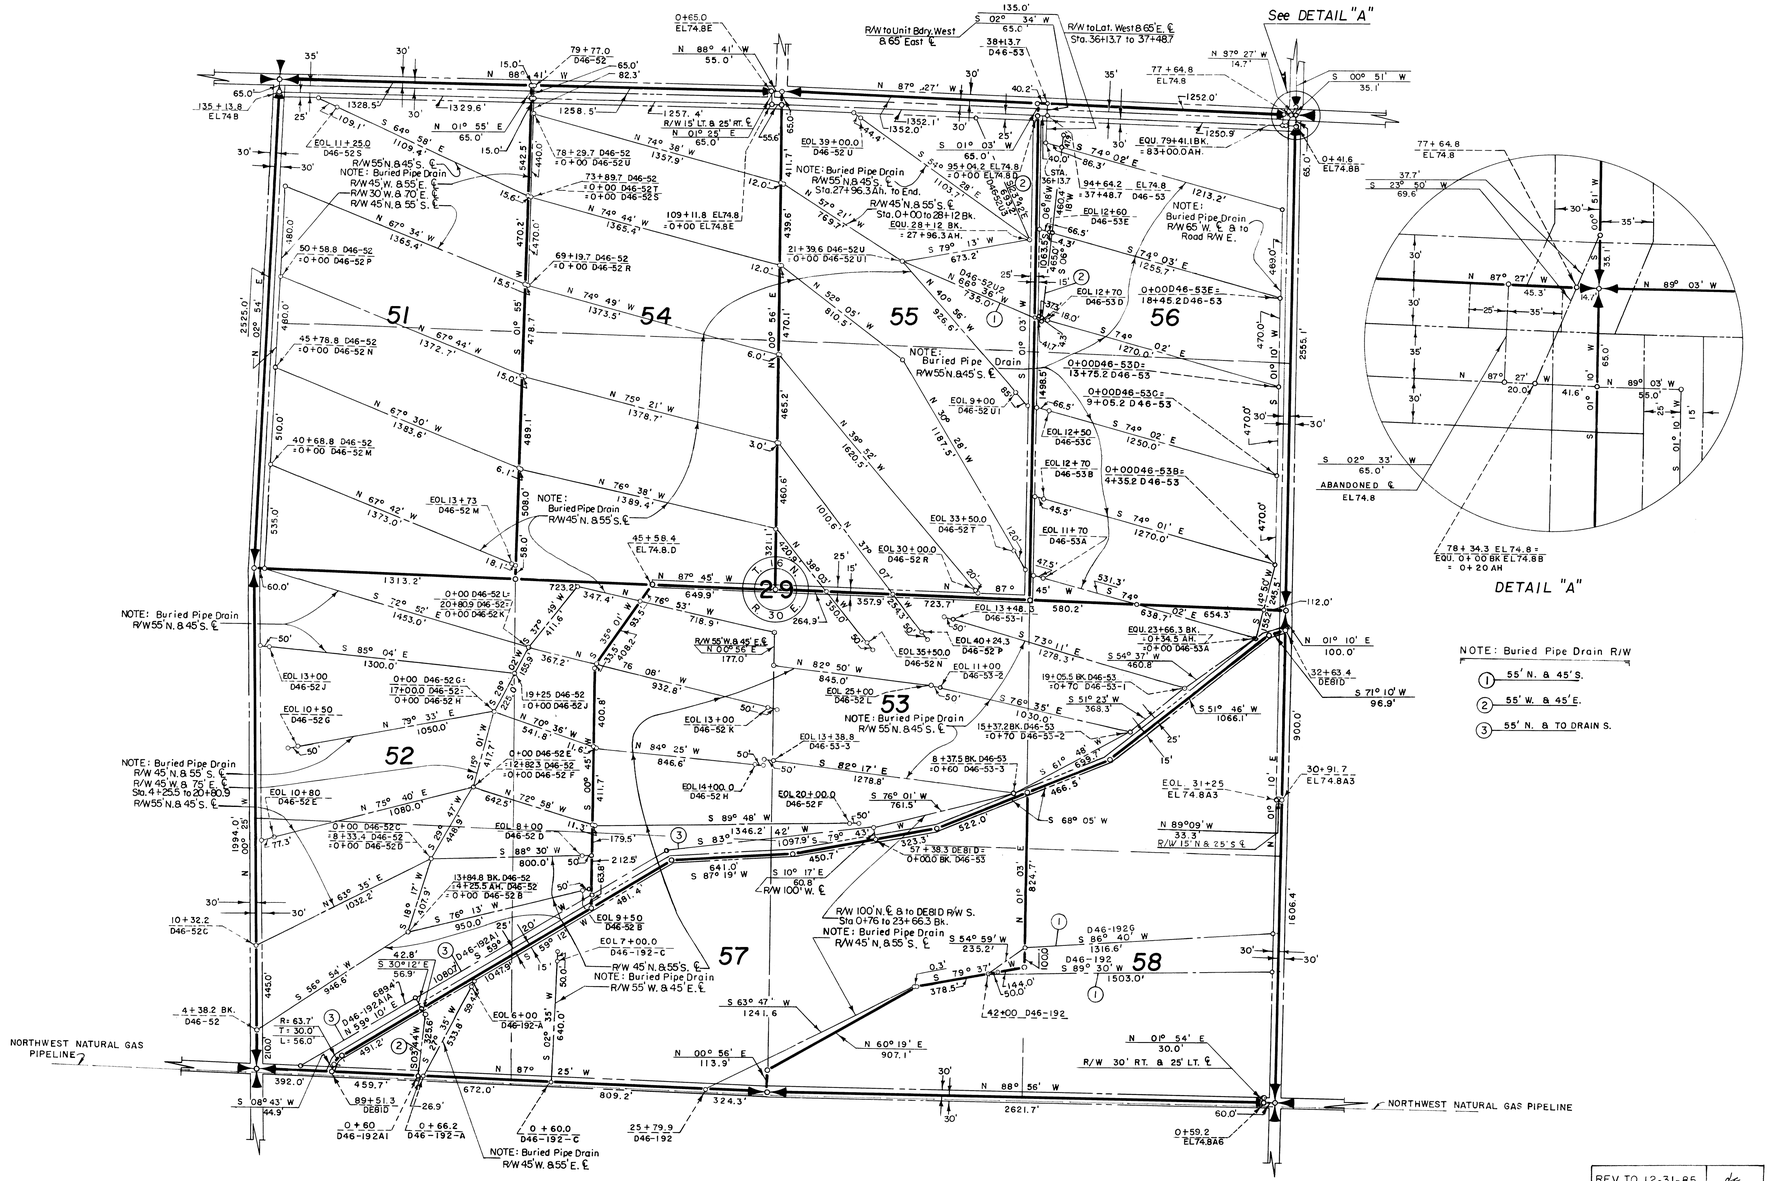

REV. TO 12-31-85	de
REV. TO 12-18-68	CMc
REV. TO 7-29-66	CM
REV. TO 9-1-65	[illegible]

Drawn W. G. L.
Checked J. S. A.
Surveys certified
A. J. Davidson
Chief, D.&C. Div. (Act.)
DATE 3-12-58

LEGEND

Boundaries of Units
Rights of Way for Roads
Rights of Way for Canals
Rights of Way for Drains

55 Unit Number

400 3 2 1 0 2 400
SCALE OF FEET

N
U.S.B.R. GRID

THIS SHEET NOT RECORDED

I certify that this is Sheet 2 of 16 Supplemental Sheets of the First Revision of the Final Farm Unit Plat of Irrigation Block 46.

Wm. H. Tuller
Regional Director (Act.)
DATE 3-20-58

222-116-30480-11