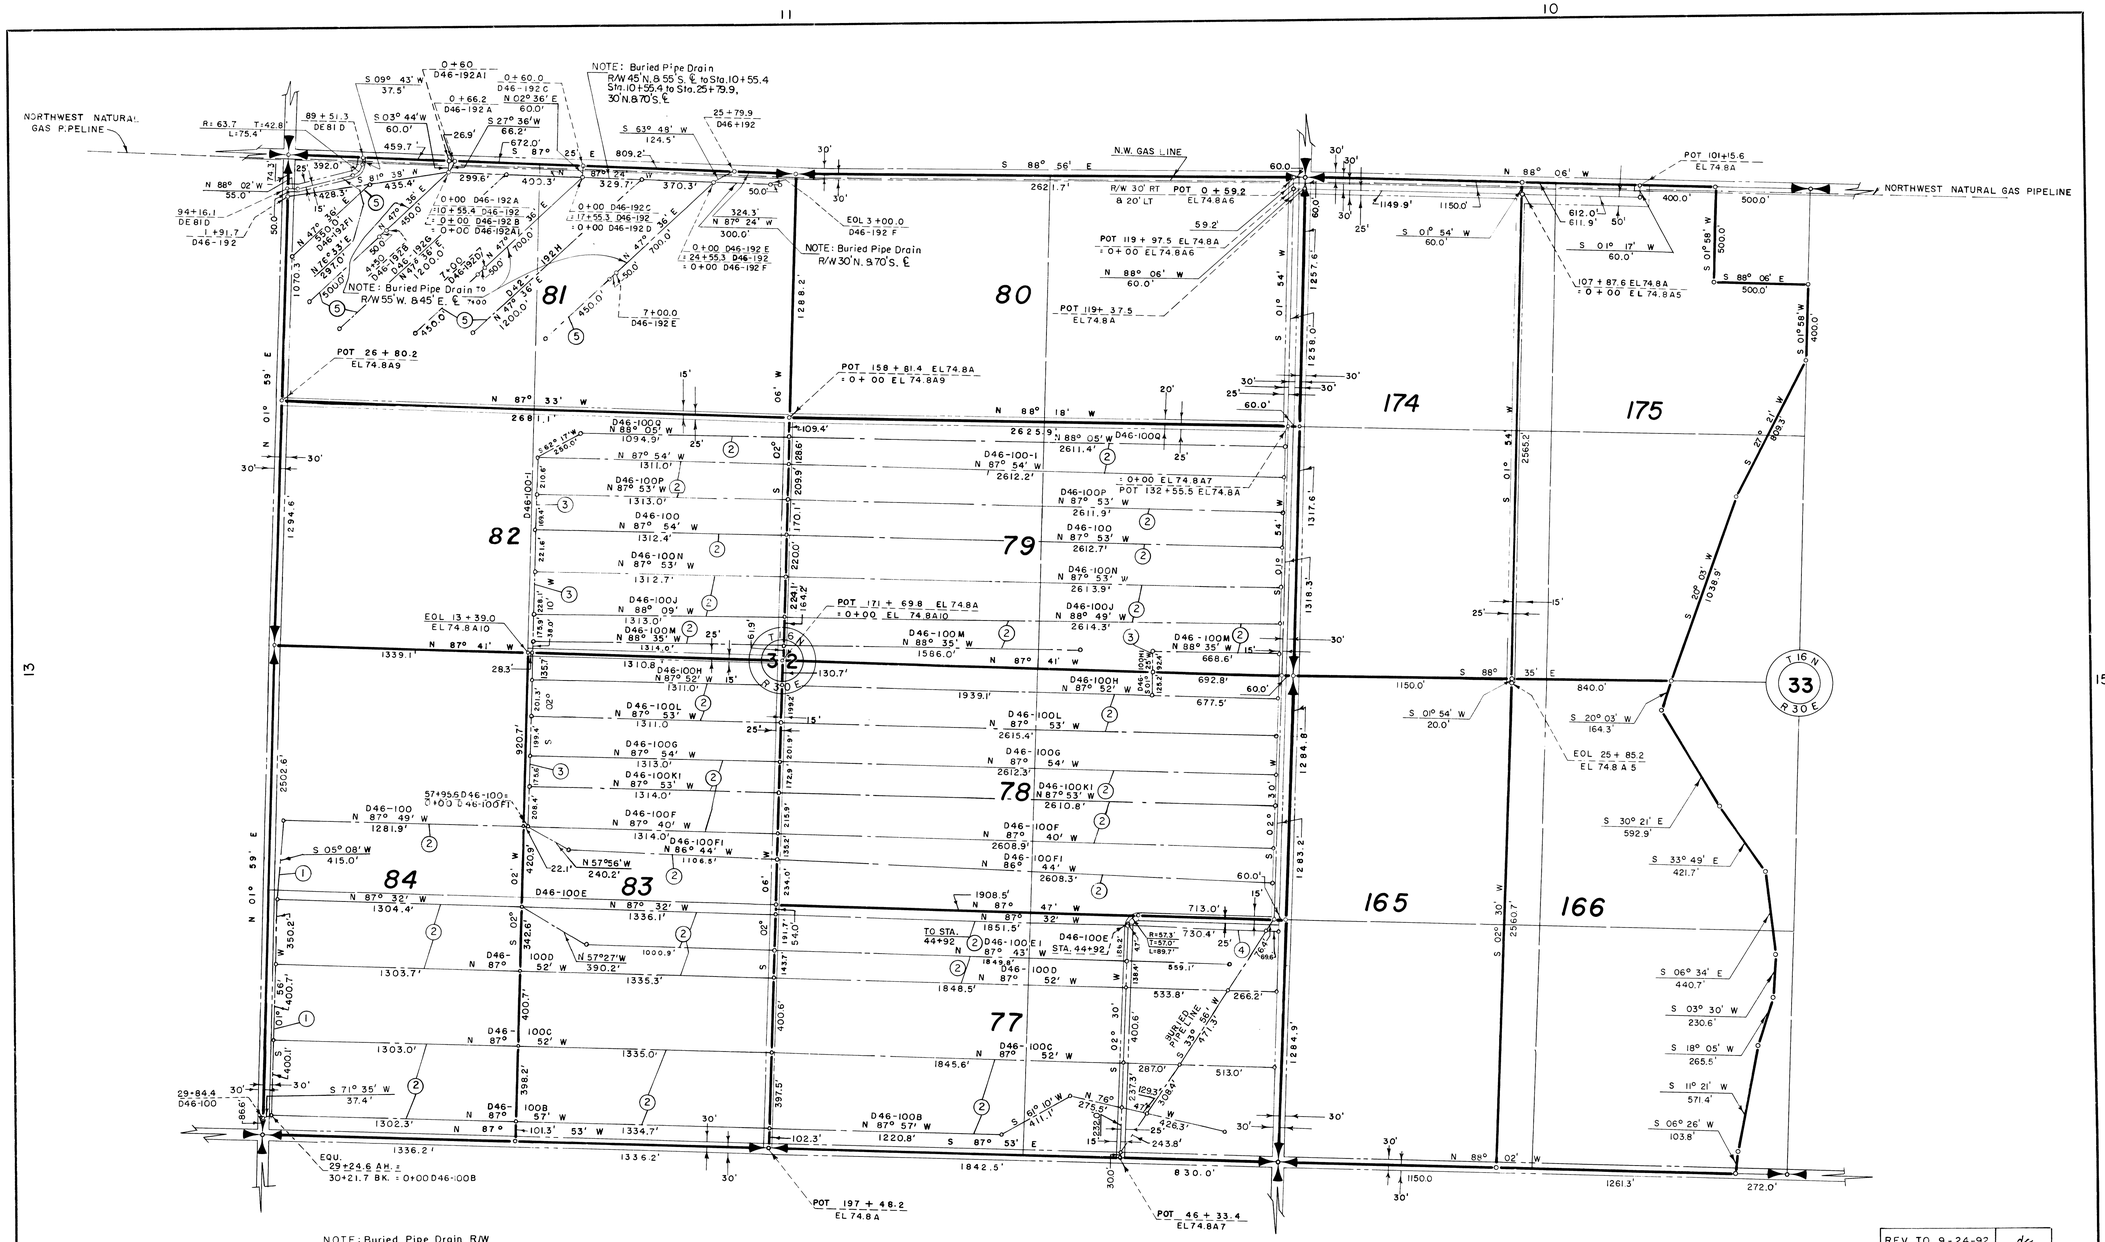

NOTE: Buried Pipe Drain R/W

1. TO RD. W. & 85' E.
2. 55' N. & 45' S.
3. 55' W. & 45' E.
4. TO LAT. N. & 60' S.
5. 45' W. & 55' E.

LEGEND

- Boundaries of Units
- Rights of Way for Roads
- Rights of Way for Canals
- Rights of Way for Drains

78 Unit Number

REV. TO 9-24-92	dc
REV. TO 12-31-85	dc
REV. TO 12-31-84	dc
REV. TO 9-1-65	BFm

Drawn P.J.S.
Checked J.L.R.
Surveys certified
A. J. Davidson
Chief, Engr. Div. (Act.)
DATE 3-12-58

I certify that this is Sheet 3 of 16 Supplemental Sheets of the First Revision of the Final Farm Unit Plat of Irrigation Block 46.

Wm. H. Tuller
Regional Director (Act.)
DATE 3-20-58

THIS SHEET NOT RECORDED

222-116-30480-14