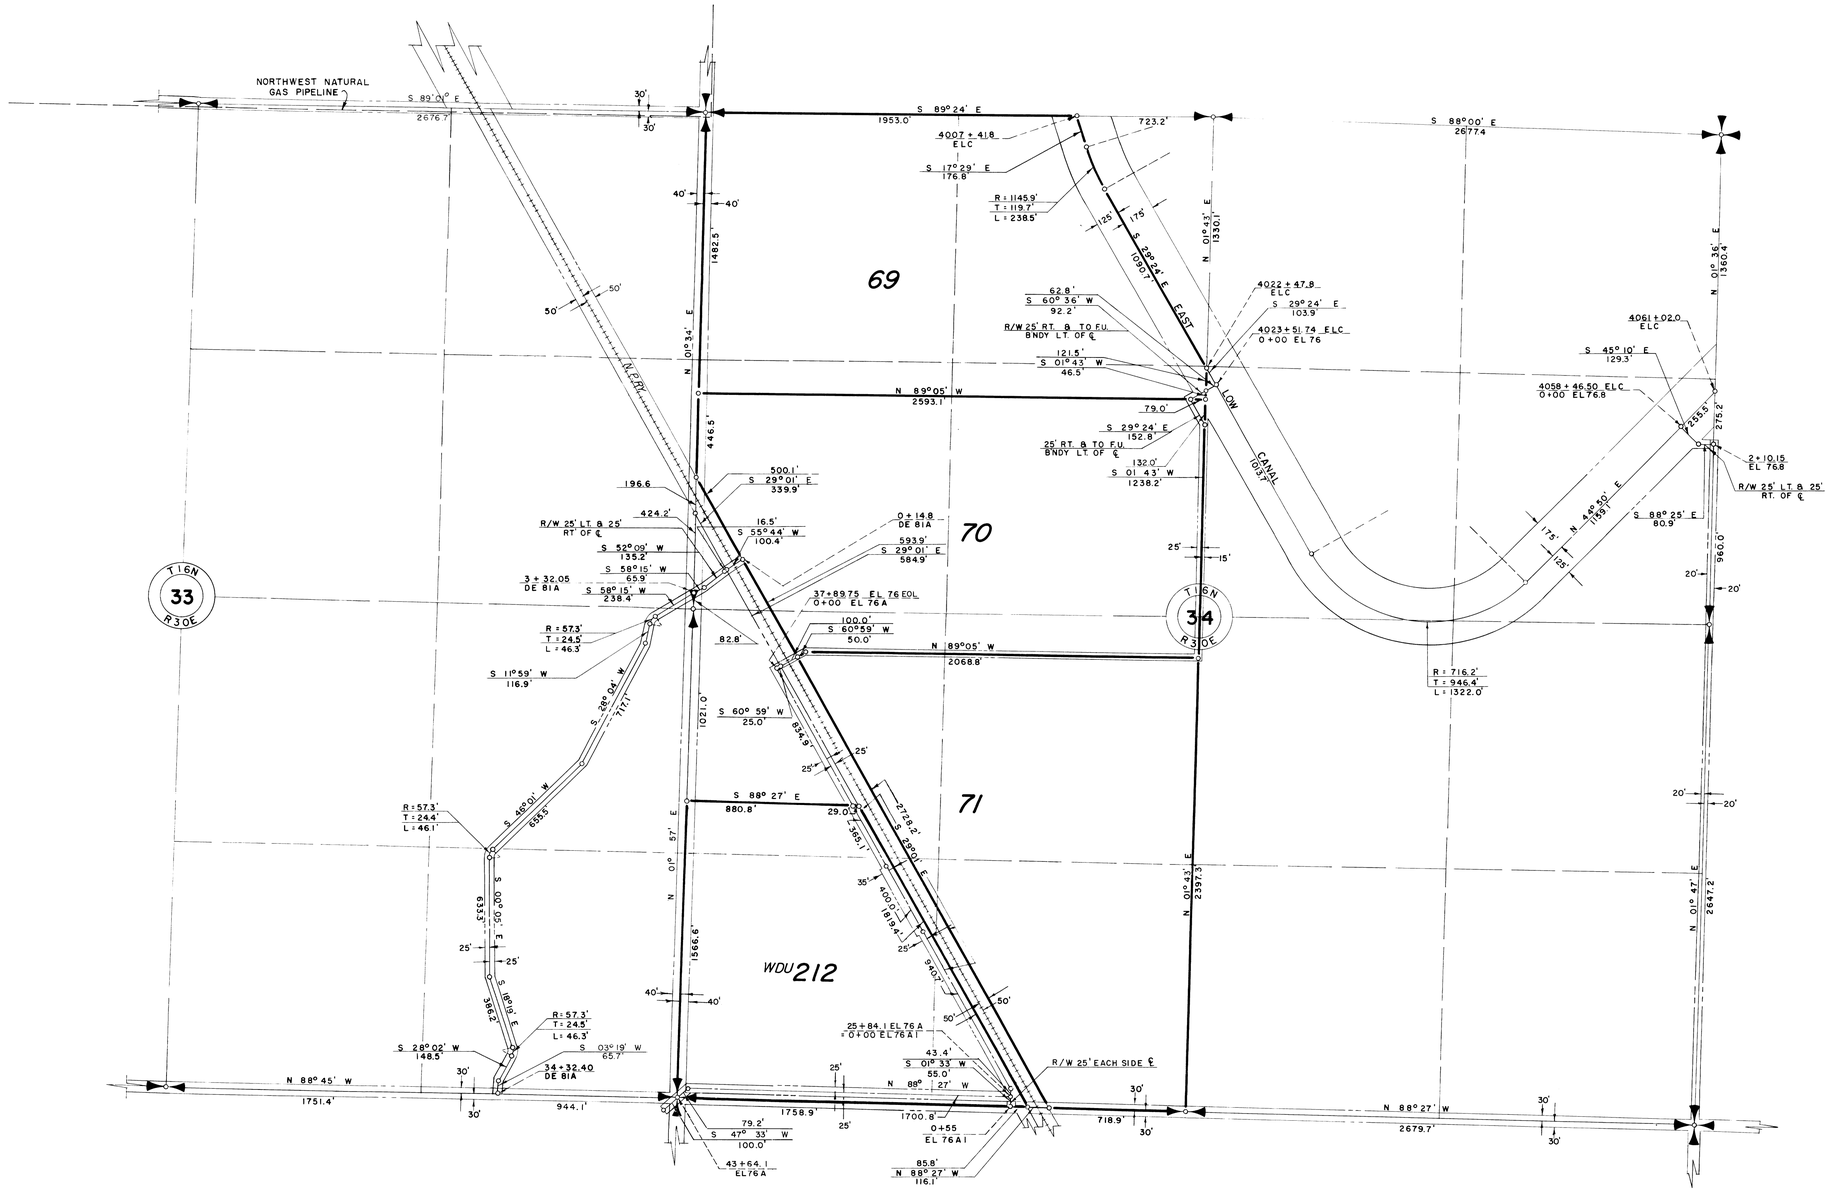

THIS SHEET NOT RECORDED

LEGEND

- Boundaries of Units
- Rights of Way for Roads
- Rights of Way for Canals
- Rights of Way for Drains
- Rights of Way for Proposed Roads
- 69 Unit Number

400 3 2 1 0 2 400
SCALE OF FEET

N
U.S.B.R. GRID

REV. TO	
REV. TO 7-31-67	[illegible]

Drawn G.R.R.
Checked E.R.P.
Surveys certified
A. V. Davidson
Chief, Engr. Div. (Acting)
DATE 3-12-58

I certify that this is Sheet 4 of 16 Supplemental Sheets of the First Revision of the Final Farm Unit Plat of Irrigation Block 46

Wm. H. Tuller
Regional Director (Acting)
DATE 3-20-58

222—116—30480 —15