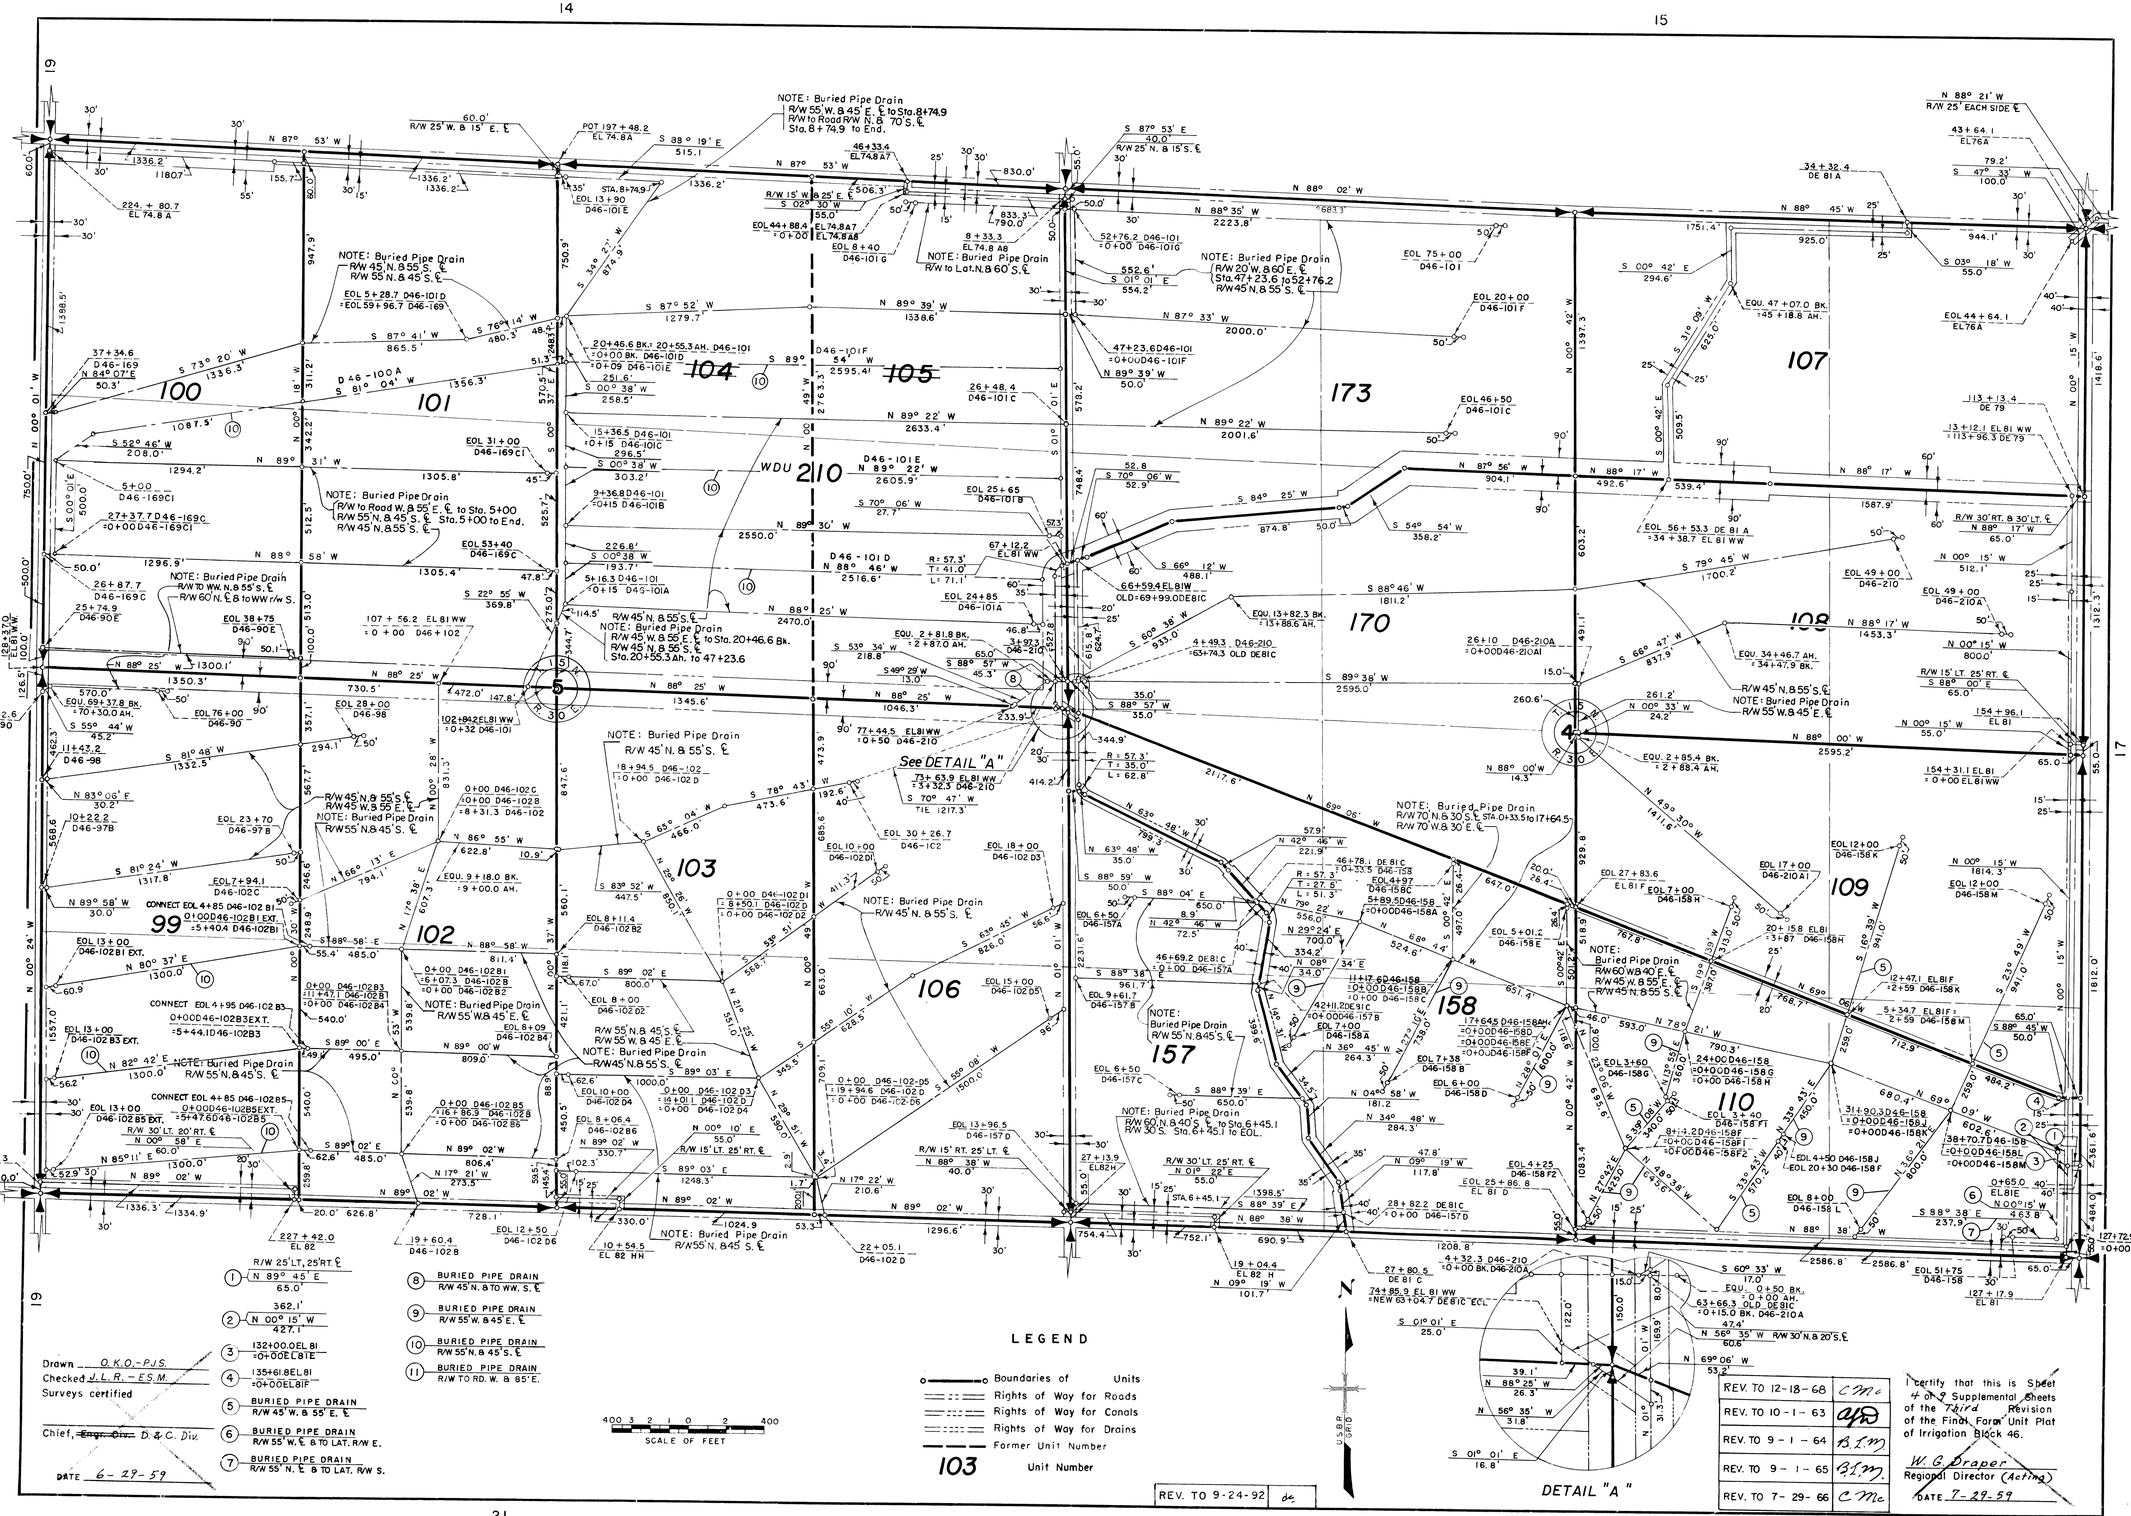
14
15
16
17
21
22
100
101
102
103
104
105
106
107
108
109
110
157
158
170
173
99
WDU 210
See DETAIL "A"
DETAIL "A"
LEGEND
Boundaries of Units
Rights of Way for Roads
Rights of Way for Canals
Rights of Way for Drains
Former Unit Number
103 Unit Number
SCALE OF FEET
U.S.B.R. GRID
BURIED PIPE DRAIN R/W 45' N. & TO WW. S. ℄
BURIED PIPE DRAIN R/W 55' W. & 45' E. ℄
BURIED PIPE DRAIN R/W 55' N. & 45' S. ℄
BURIED PIPE DRAIN R/W TO RD. W. & 85' E.
BURIED PIPE DRAIN R/W 45' N. & 55' S. ℄
BURIED PIPE DRAIN R/W 55' W. ℄ & TO LAT. R/W E.
BURIED PIPE DRAIN R/W 55' N. ℄ & TO LAT. R/W S.
Drawn O.K.O.-P.J.S.
Checked J.L.R. - E.S.M.
Surveys certified
Chief, ~~Engr. Div.~~ D. & C. Div.
DATE 6-29-59
REV. TO 9-24-92
REV. TO 12-18-68
REV. TO 10-1-63
REV. TO 9-1-64
REV. TO 9-1-65
REV. TO 7-29-66
I certify that this is Sheet 4 of 9 Supplemental Sheets of the Third Revision of the Final Form Unit Plat of Irrigation Block 46.
W. G. Draper
Regional Director (Acting)
DATE 7-29-59
222-116-31299-18