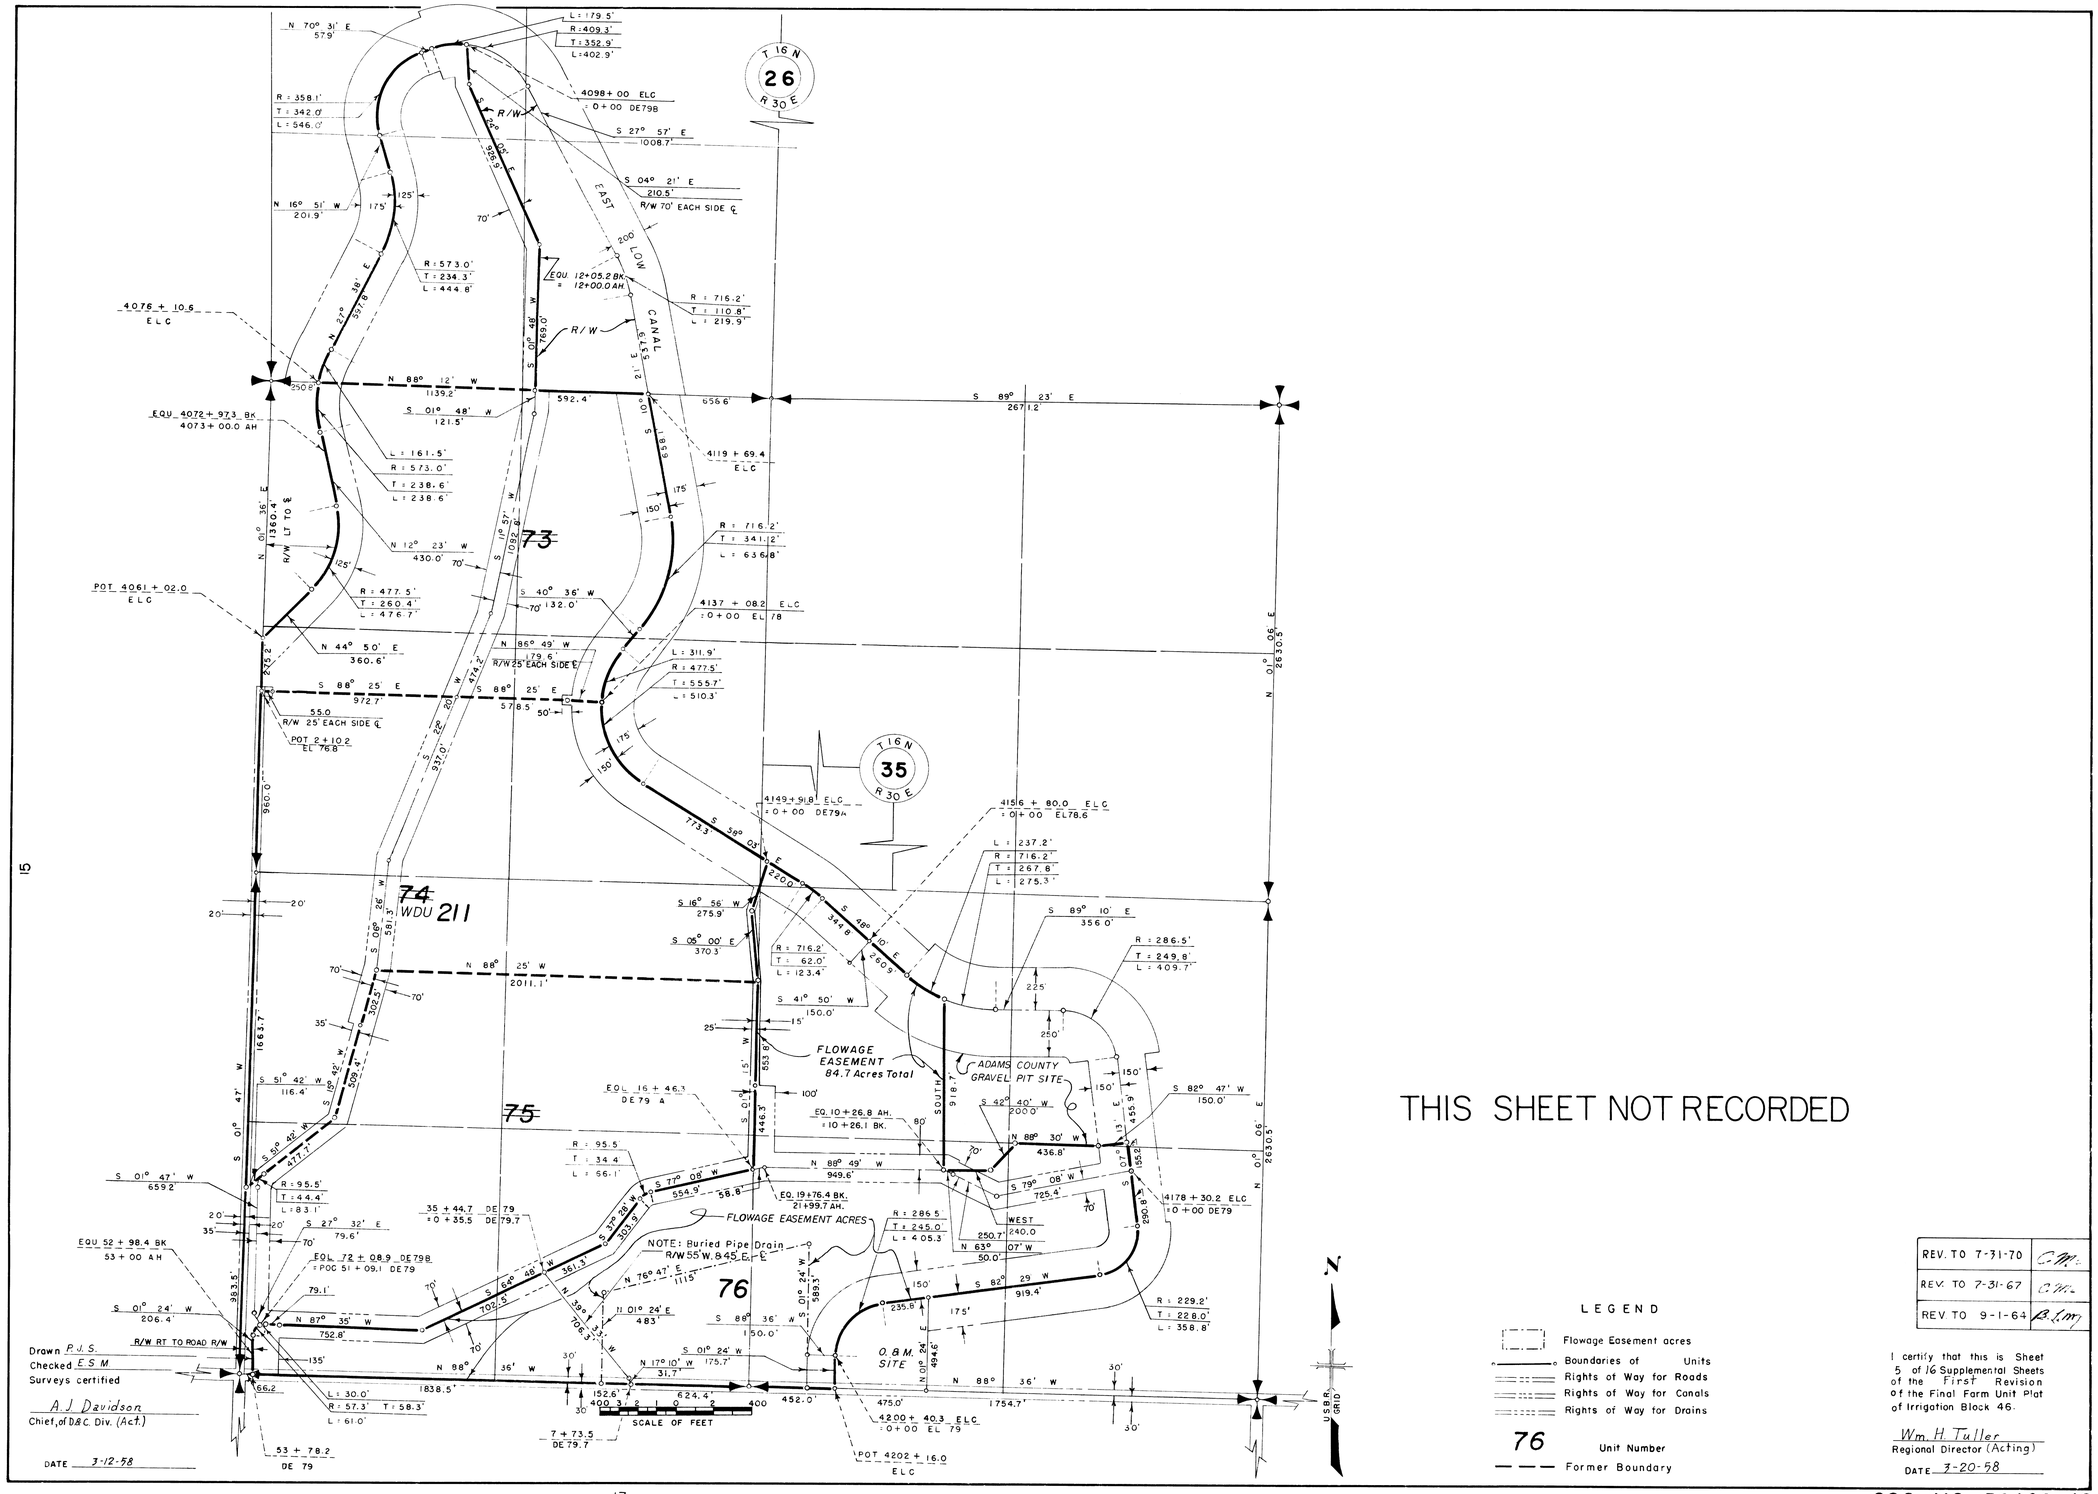

THIS SHEET NOT RECORDED

LEGEND

- Flowage Easement acres
- Boundaries of Units
- Rights of Way for Roads
- Rights of Way for Canals
- Rights of Way for Drains
- 76 Unit Number
- Former Boundary

REV. TO 7-31-70	C.M.
REV. TO 7-31-67	C.M.
REV. TO 9-1-64	B.L.M.

Drawn P.J.S.
Checked E.S.M.
Surveys certified
A. J. Davidson
Chief, of D.&C. Div. (Act.)
DATE 3-12-58

I certify that this is Sheet 5 of 16 Supplemental Sheets of the First Revision of the Final Farm Unit Plat of Irrigation Block 46.

Wm. H. Tuller
Regional Director (Acting)
DATE 3-20-58

222-116-30480-16