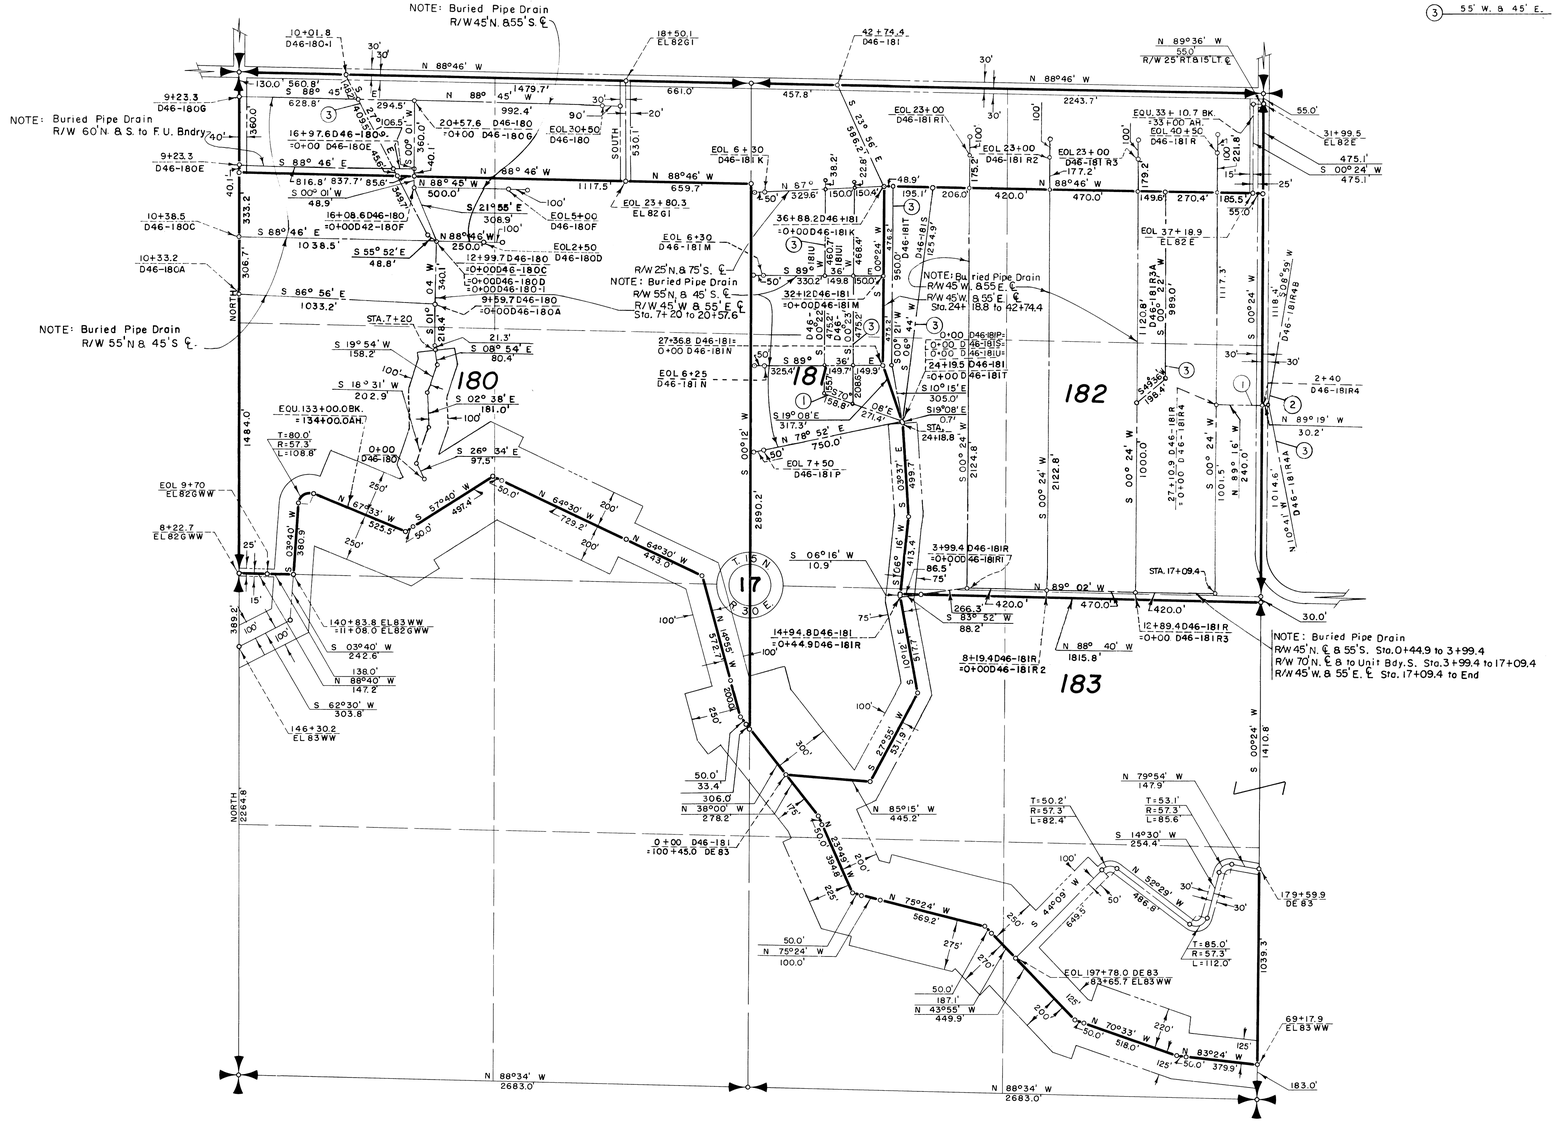

REV. TO 12-31-85	dc
REV. TO 12-31-84	dc
REV. TO 11-3-76	dc
REV. TO 7-31-70	CMc
REV. TO 9-1-65	[illegible]

LEGEND

- Boundaries of Units
- Rights of Way for Roads
- Rights of Way for Canals
- Rights of Way for Drains

183 Unit Number

400 3 2 1 0 2 400
SCALE OF FEET

N
U.S.B.R. GRID

Drawn H.M.R.
Checked E.R.P.
Surveys certified

J. D. Humes
Chief, D.&G. Div.

DATE 6-29-59

I certify that this is Sheet 8 of 9 Supplemental Sheets of the Third Revision of the Final Farm Unit Plat of Irrigation Block 46.

W. G. Draper
Regional Director (ACT.)

DATE 7-27-59

222-116-31299 -26