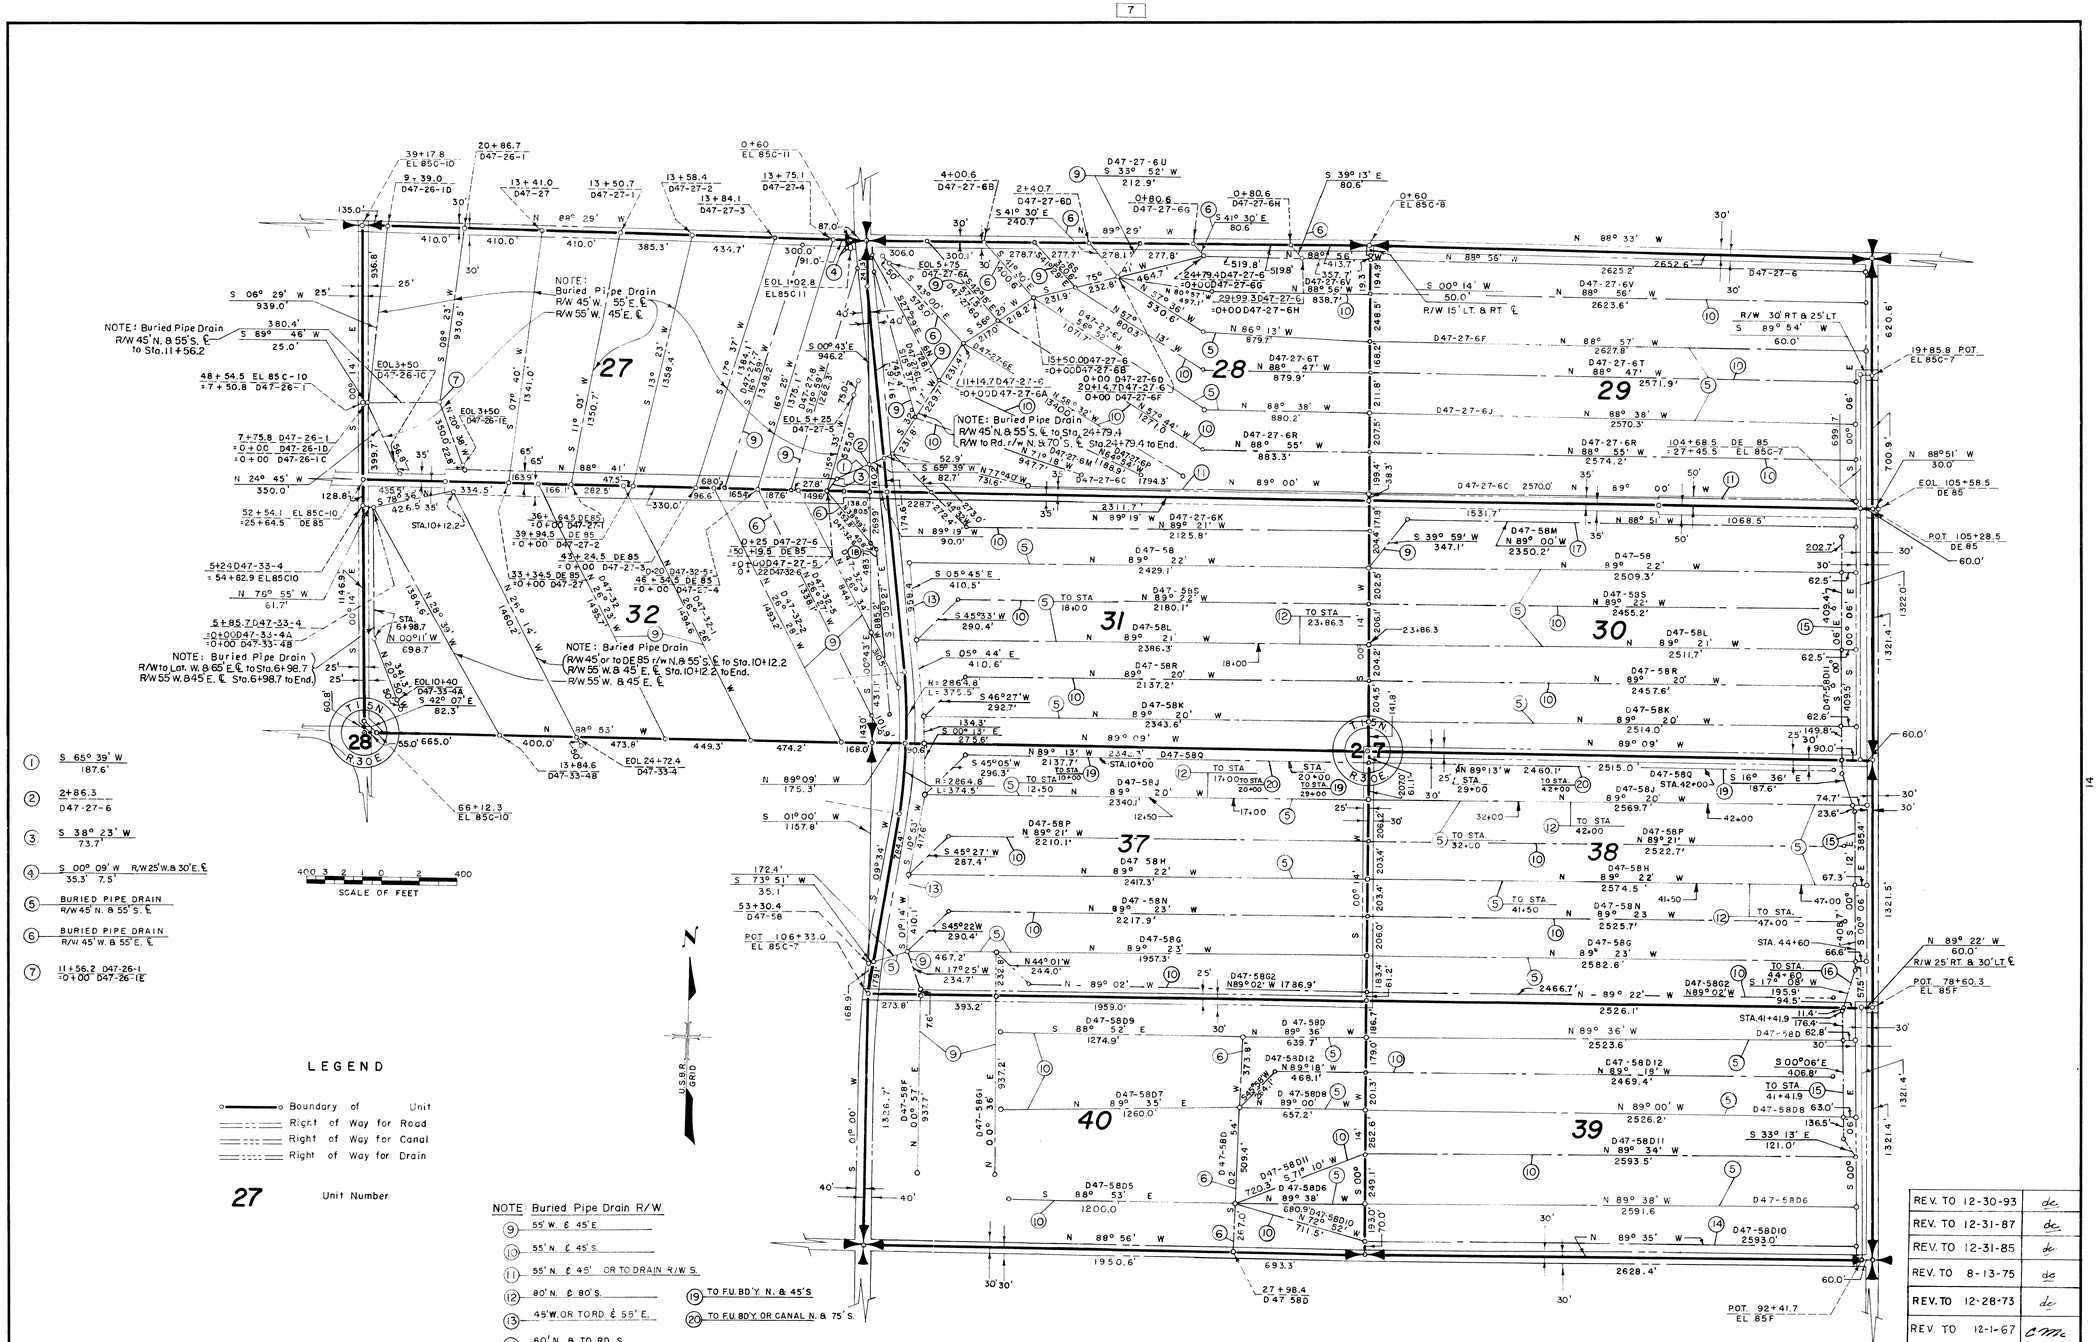

1. S 65° 39' W 187.6'
2. 2+86.3 D47-27-6
3. S 38° 23' W 73.7'
4. S 00° 09' W R/W 25' W. & 30' E. ℄ 35.3' 7.5'
5. BURIED PIPE DRAIN R/W 45' N. & 55' S. ℄
6. BURIED PIPE DRAIN R/W 45' W. & 55' E. ℄
7. 11+56.2 D47-26-1 =0+00 D47-26-1E

LEGEND

- Boundary of Unit
- Right of Way for Road
- Right of Way for Canal
- Right of Way for Drain

27 Unit Number

NOTE Buried Pipe Drain R/W

9. 55' W. ℄ 45' E.
10. 55' N. ℄ 45' S.
11. 55' N. ℄ 45' OR TO DRAIN R/W S.
12. 80' N. ℄ 80' S.
13. 45' W. OR TO RD. ℄ 55' E.
14. 60' N. & TO RD. S.
15. 55' W. & TO LAT. OR RD. E.
16. 70' W. & TO LAT. OR RD. E.
17. 45' S. & TO DRAIN N.
18. 65' W & 35' E.
19. TO FU. BD'Y N. & 45' S.
20. TO FU. BD'Y OR CANAL N. & 75' S.

REV. TO 12-30-93	dc
REV. TO 12-31-87	dc
REV. TO 12-31-85	dc
REV. TO 8-13-75	dc
REV. TO 12-28-73	dc
REV. TO 12-1-67	cmc

Drawn W.W.W.
Checked J.L.R.
Surveys certified
J. D. Humes
Chief, D.&C. Div.
DATE 2-1-55

I certify that this is Sheet 4 of 7 Supplemental Sheets of the Revision of the Final Farm Unit Plat of Irrigation Block 47.

Wm. H. Tuller
Regional Director Acting
DATE 3-14-55

222-116-25649-8