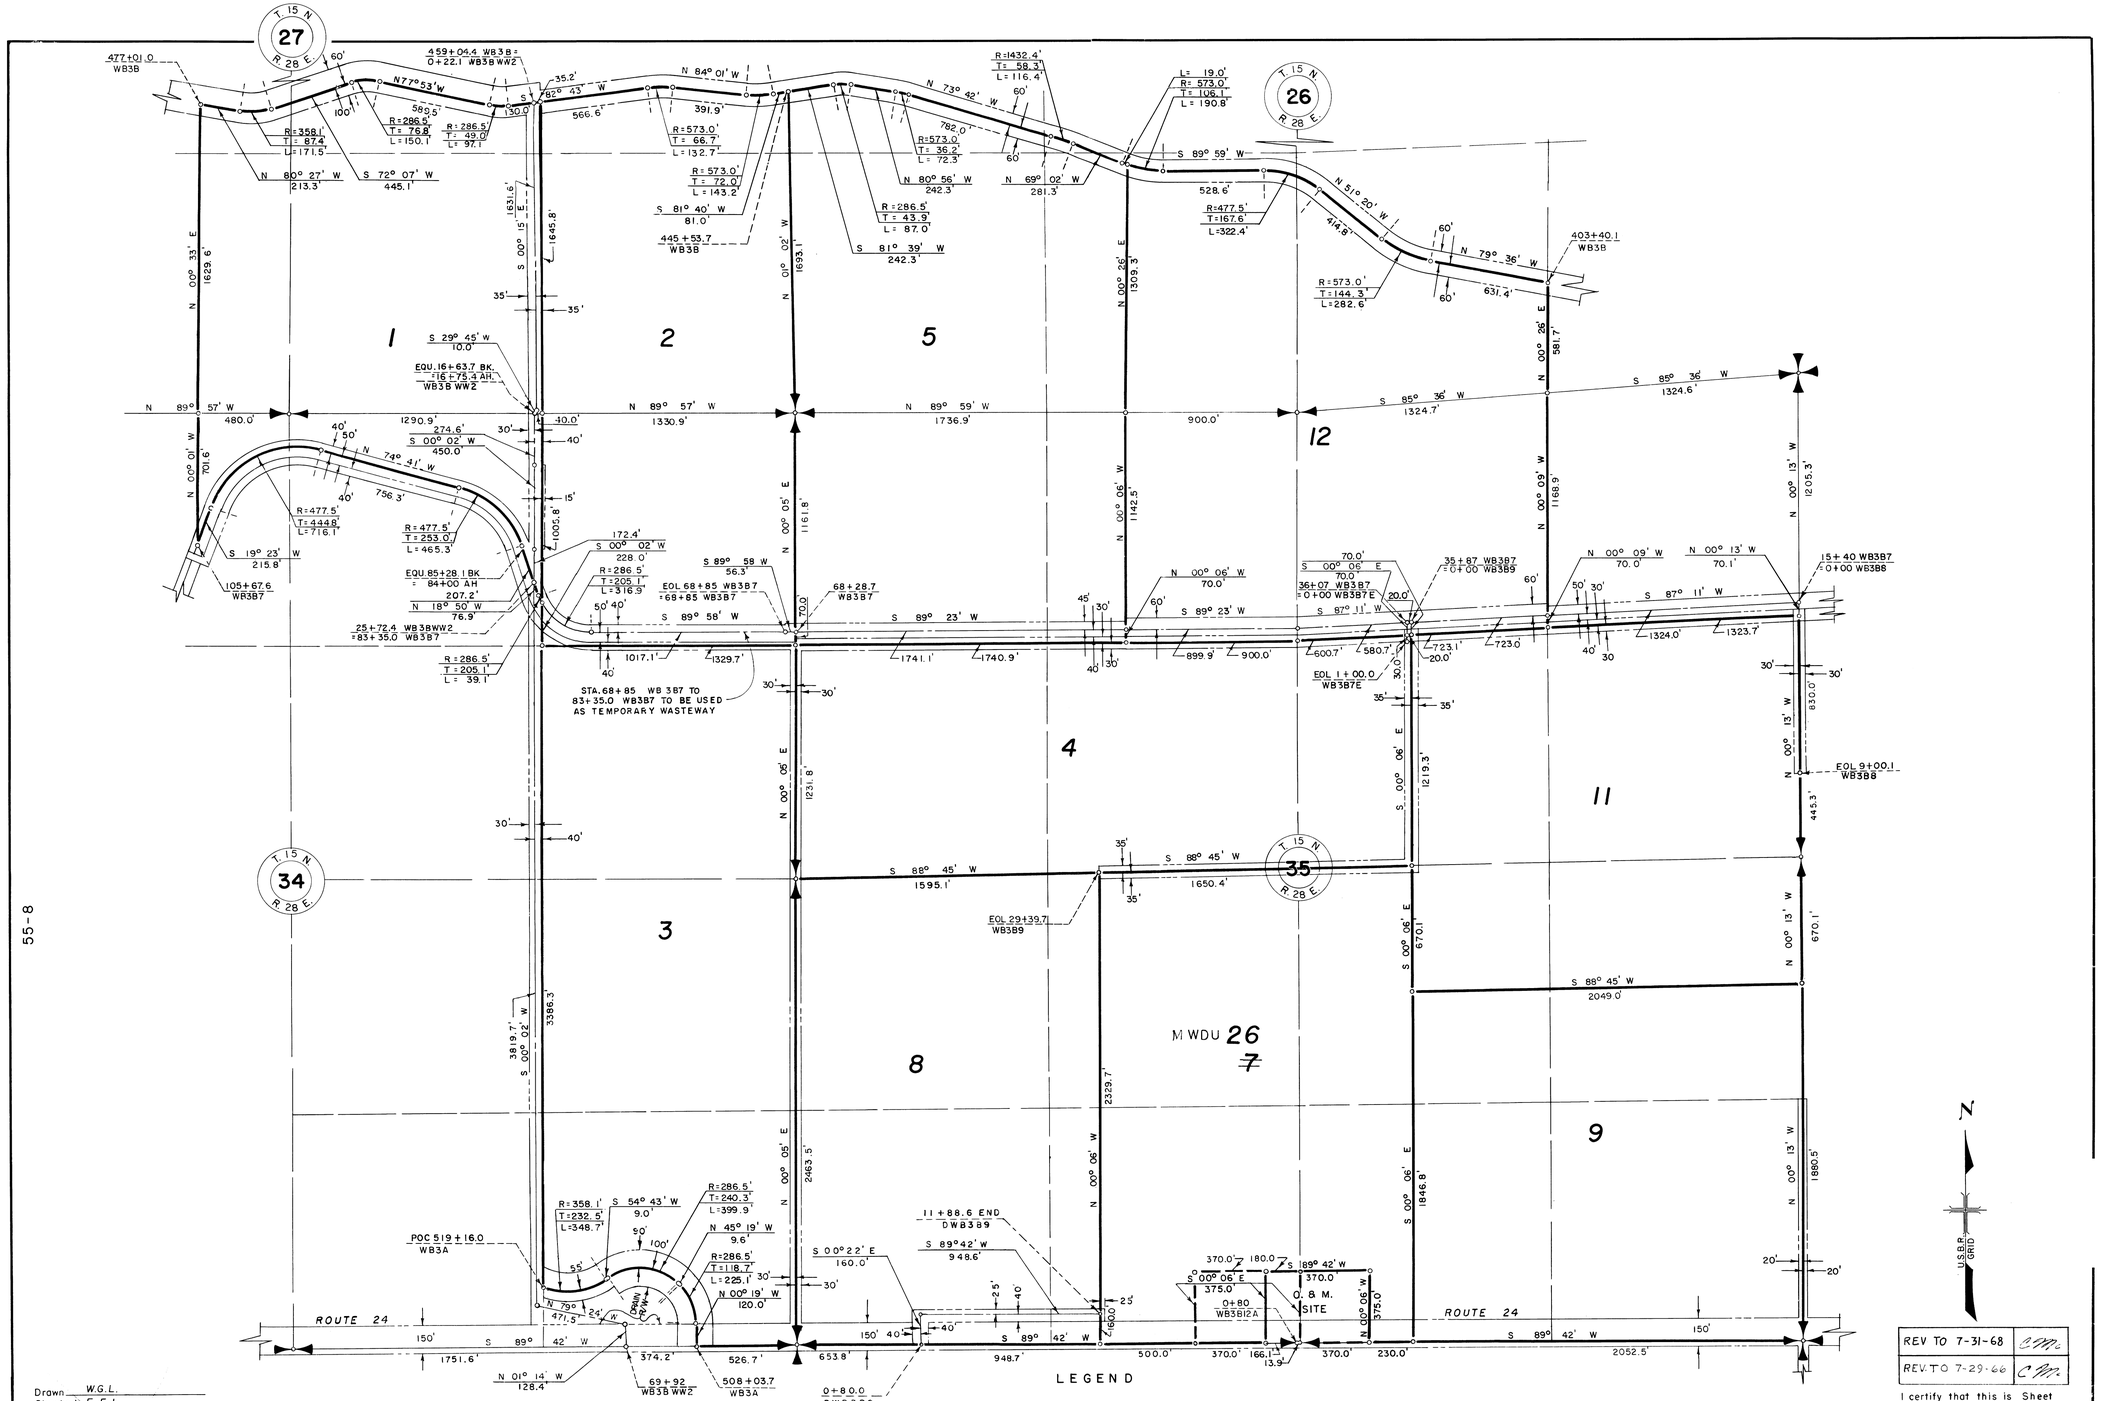

55-8

Drawn W.G.L.
Checked E.F.J.
Surveys certified
J. D. Humes
Chief, D&C. Div.
DATE 10-22-58

THIS SHEET NOT RECORDED

LEGEND

- Boundaries of Units
- Rights of Way for Roads
- Rights of Way for Canals
- Rights of Way for Drains
- 12 Unit Number
- Former Unit Boundary

SCALE OF FEET: 400 3 2 1 0 2 400

REV. TO 7-31-70	CMC
REV. TO 7-31-69	CMC

REV TO 7-31-68	CMC
REV. TO 7-29-66	CMC

I certify that this is Sheet 1 of 3 Supplemental Sheets of the Final Farm Unit Plat of Irrigation Block 48.

G. G. Stamm
Regional Director (Acting)
DATE 12-1-58

5

222-116-30397-4