COLUMBIA BASIN PROJECT - IRRIGATION BLOCK 49

ADAMS COUNTY, WASHINGTON

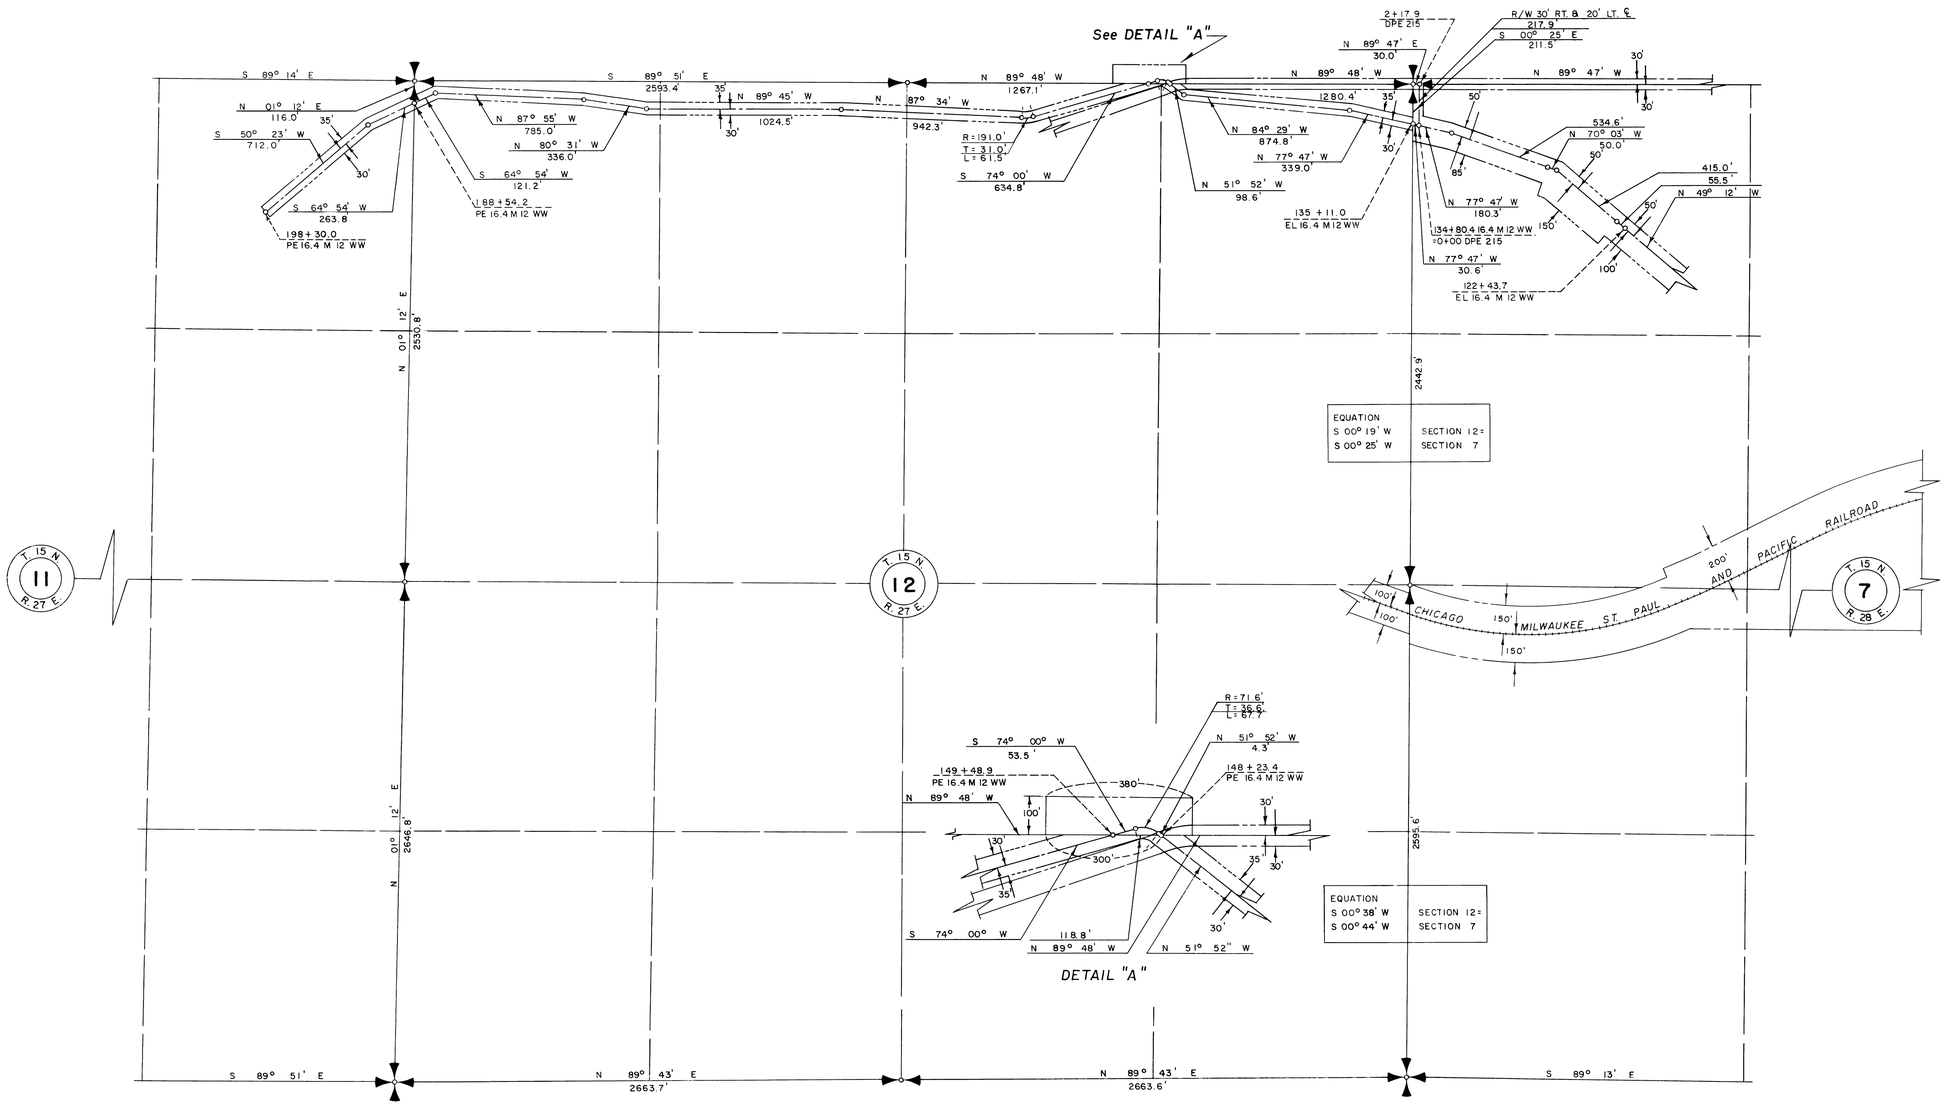

LEGEND

- Rights of Way for Roads
- Rights of Way for Canals
- Rights of Way for Drains
- Rights of Way for Proposed Roads

500 4 3 2 1 0 2 4 6 8 1,000
SCALE OF FEET

Drawn W. G. L.
Checked J. L. R.
Surveys certified
J. D. Humes
Chief, D.&C. Div.
DATE 8-25-59

NOTE: This drawing supersedes and replaces Drawing No. 34 attached to and filed with Farm Unit Plat of Irrigation Block 49, as recorded in Adams County on July 19, 1957.

W. G. Draper
Regional Director (Acting)
DATE 8-26-59

222-116-31315-34