COLUMBIA BASIN PROJECT - IRRIGATION BLOCK 49

ADAMS COUNTY, WASHINGTON

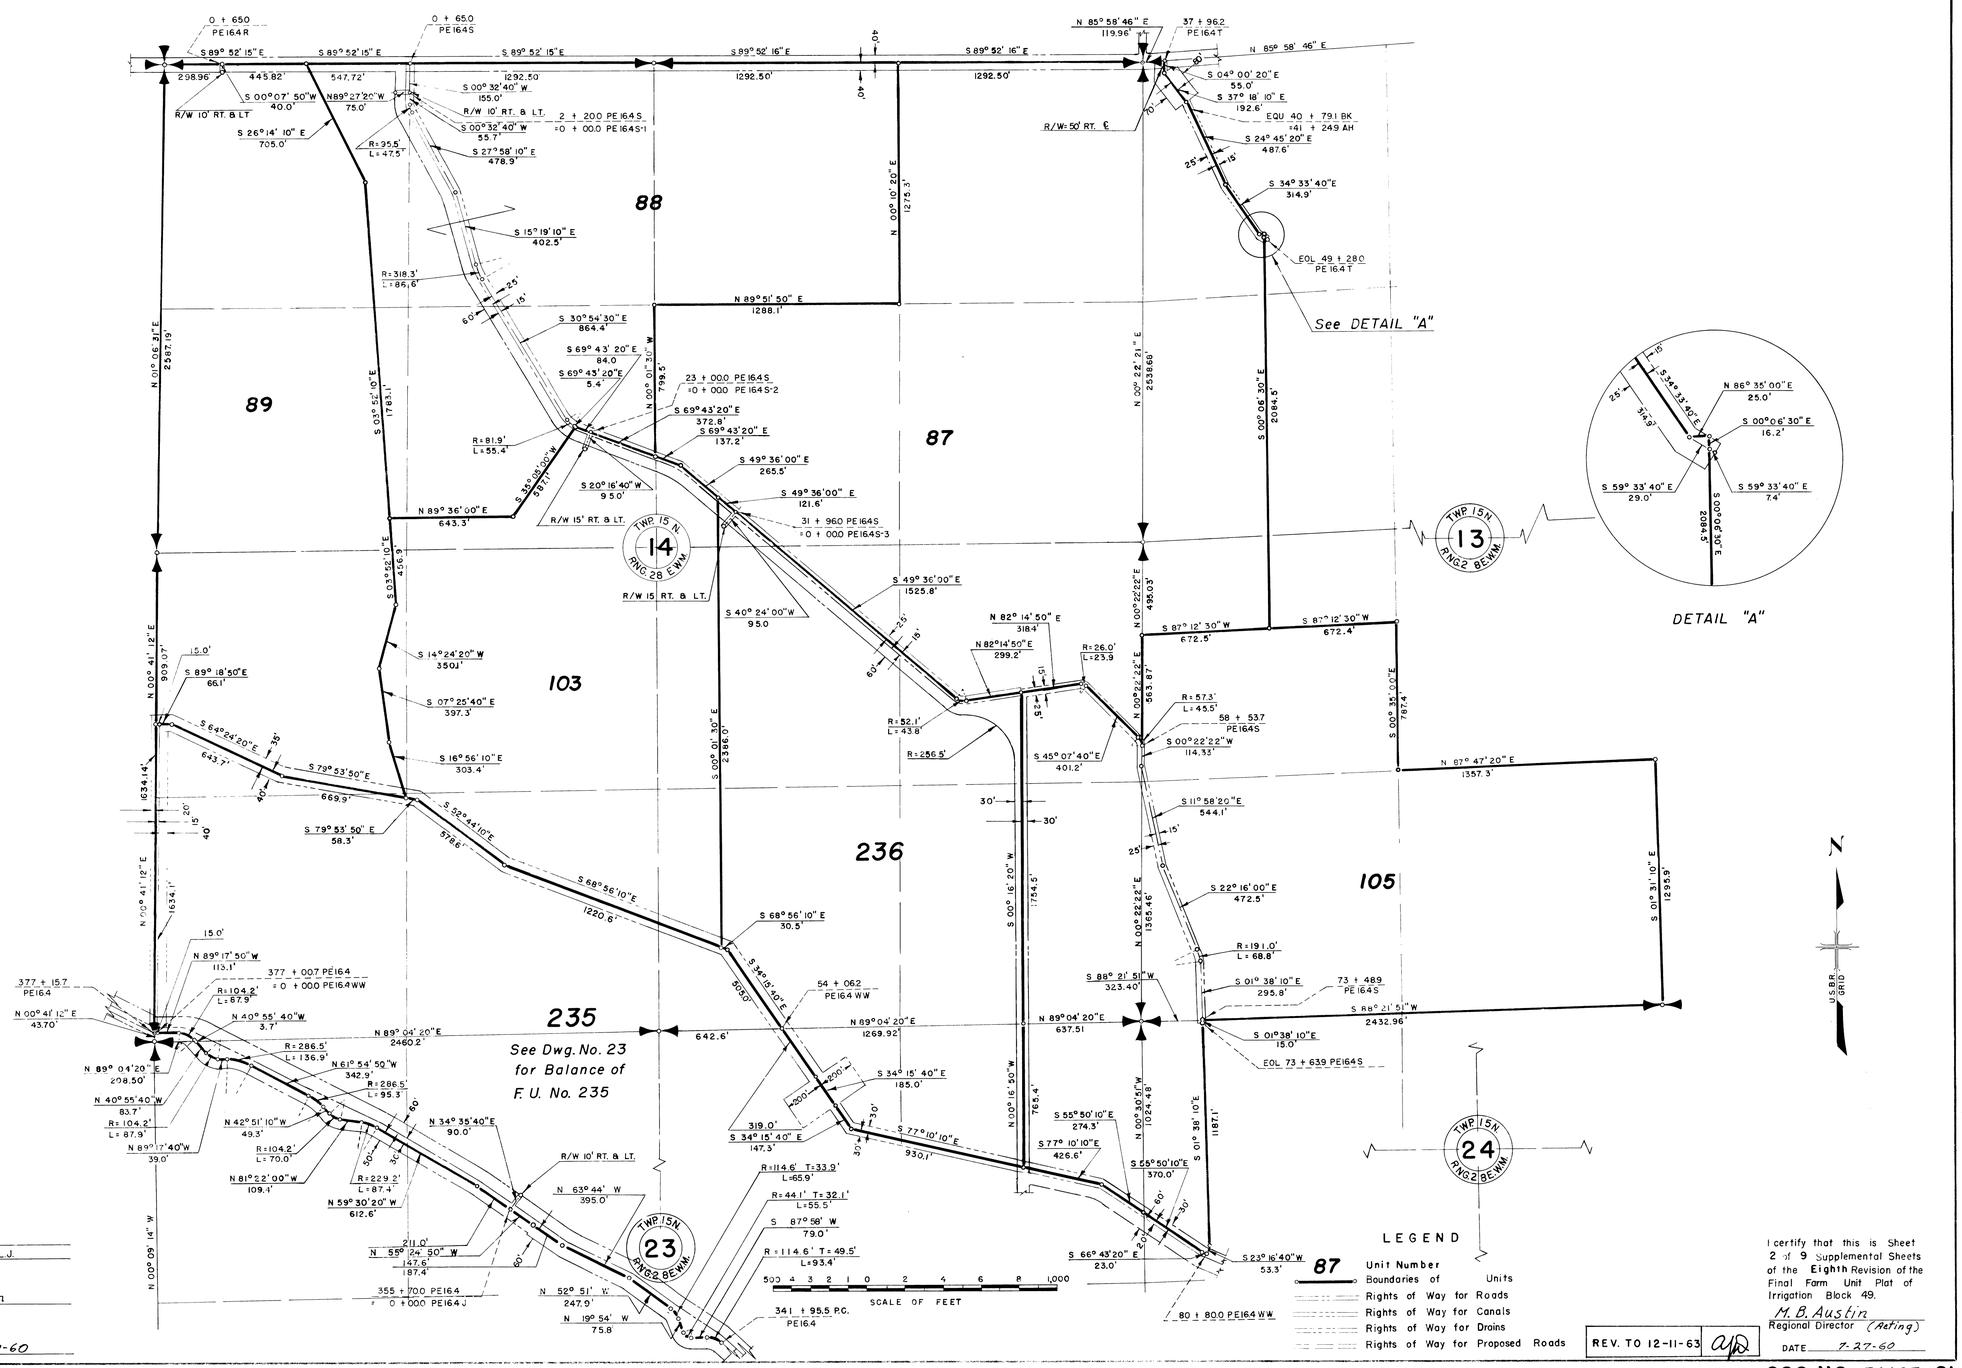

Drawn G.R.M
Checked C.L.R. - R.L.J.
Surveys certified
A.N. Davidson
Chief, Engr. Div.
DATE 6-30-60

LEGEND

87 Unit Number
Boundaries of Units
Rights of Way for Roads
Rights of Way for Canals
Rights of Way for Drains
Rights of Way for Proposed Roads

I certify that this is Sheet 2 of 9 Supplemental Sheets of the Eighth Revision of the Final Farm Unit Plat of Irrigation Block 49.
M. B. Austin
Regional Director (Acting)
DATE 7-27-60

REV. TO 12-11-63

THIS SHEET NOT RECORDED

222-116-3/623-21