# COLUMBIA BASIN PROJECT IRRIGATION BLOCK 49

## ADAMS COUNTY, WASHINGTON

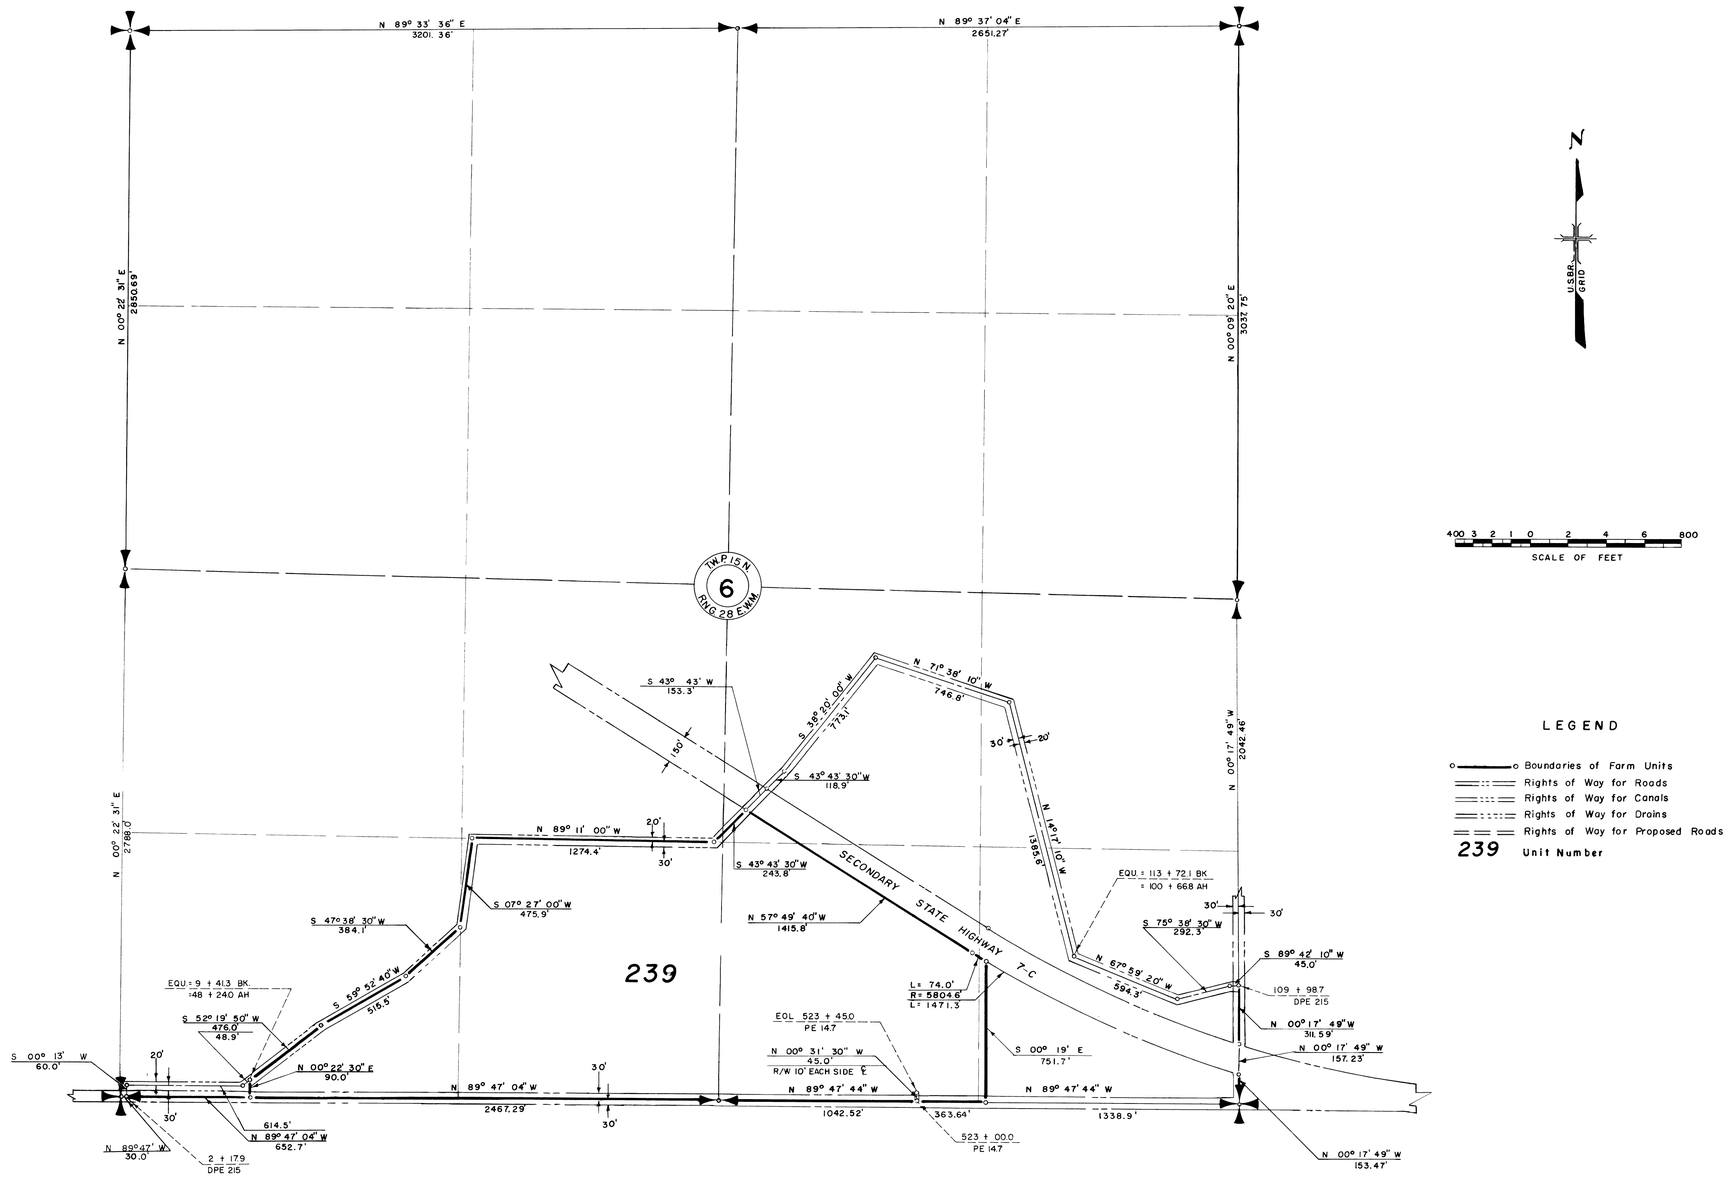


### LEGEND

- Boundaries of Farm Units
- Rights of Way for Roads
- Rights of Way for Canals
- Rights of Way for Drains
- Rights of Way for Proposed Roads
- **239** Unit Number

Drawn J.W.S.
Traced J.W.S.
Checked J.R.O. C.L.R.
Surveys certified

A.J. Davidson
Chief, Engr. Div.

DATE 7-17-61

I certify that this is Sheet **2 of 5 Supplemental Sheets** of the **Ninth** Revision of the Final Farm Unit Plat of Irrigation Block 49.

M.B. Austin
Regional Director (Acting)

DATE 8-8-61



11

222-116-32169-12