COLUMBIA BASIN PROJECT - IRRIGATION BLOCK 49

ADAMS COUNTY, WASHINGTON

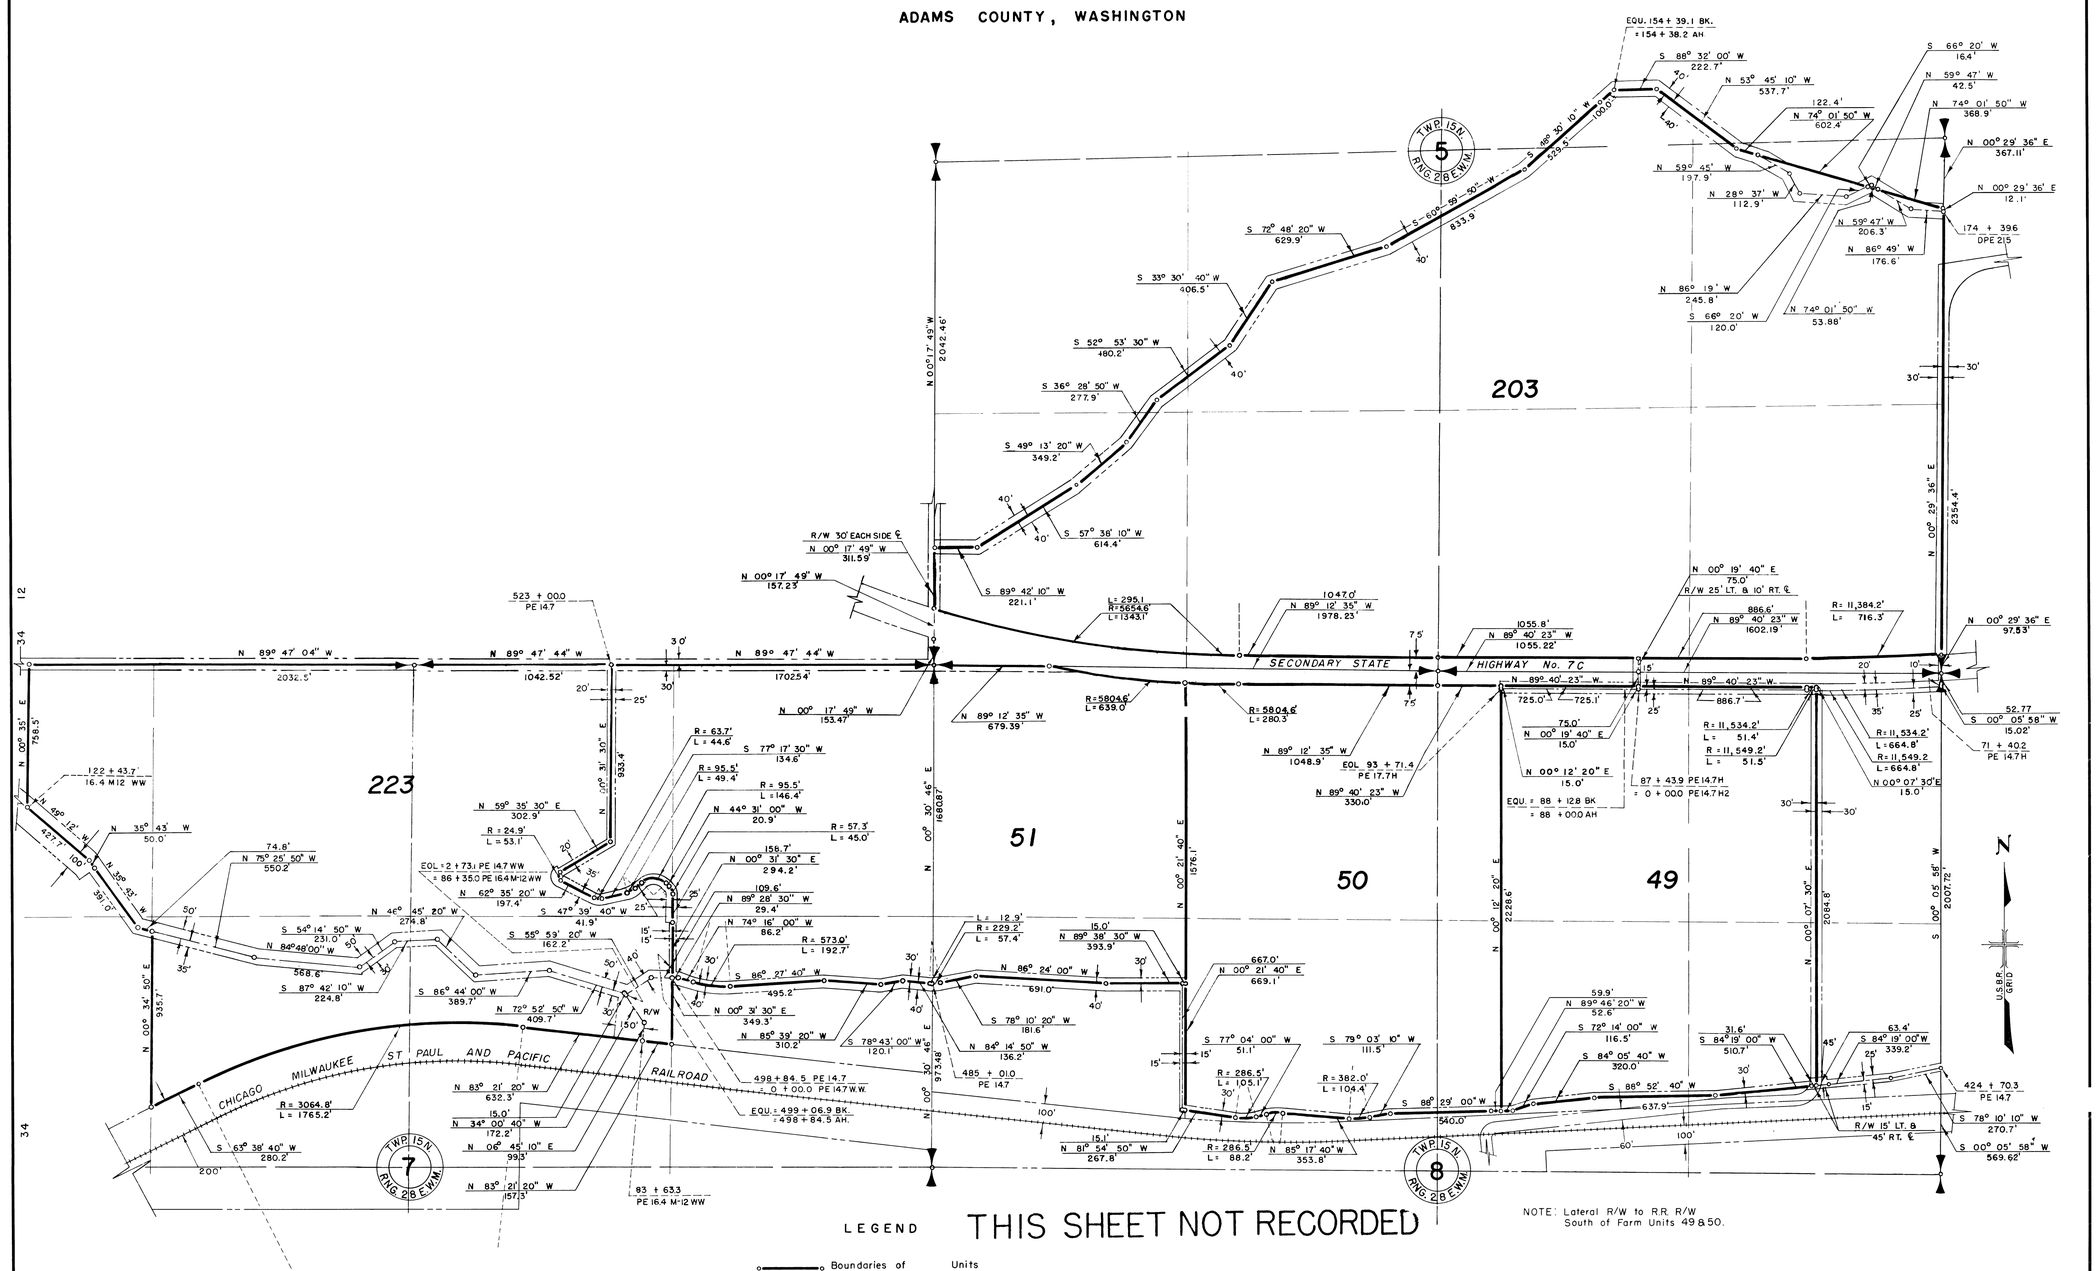

NOTE: Lateral R/W to R.R. R/W South of Farm Units 49 & 50.

THIS SHEET NOT RECORDED

LEGEND

- Boundaries of Units
- Rights of Way for Roads
- Rights of Way for Canals
- Rights of Way for Drains

50 Unit Number

SCALE OF FEET: 500 4 3 2 1 0 2 4 6 8 1,000

Drawn H.E.M.
Checked C.W.M. - R.L.J. - C.L.R. - J.R.O.
Surveys certified
A.J. Davidson
Chief, Engr. Div.
DATE 9-7-62

REV. TO 7-31-69	CM
REV. TO 12-1-63	AJD

I certify that this is Sheet 3 of 9 Supplemental Sheets of the Tenth Revision of the Final Farm Unit Plat of Irrigation Block 49.
M.B. Austin
Regional Director
DATE 9-24-62

222-116-32569-11