COLUMBIA BASIN PROJECT - IRRIGATION BLOCK 49

ADAMS COUNTY, WASHINGTON

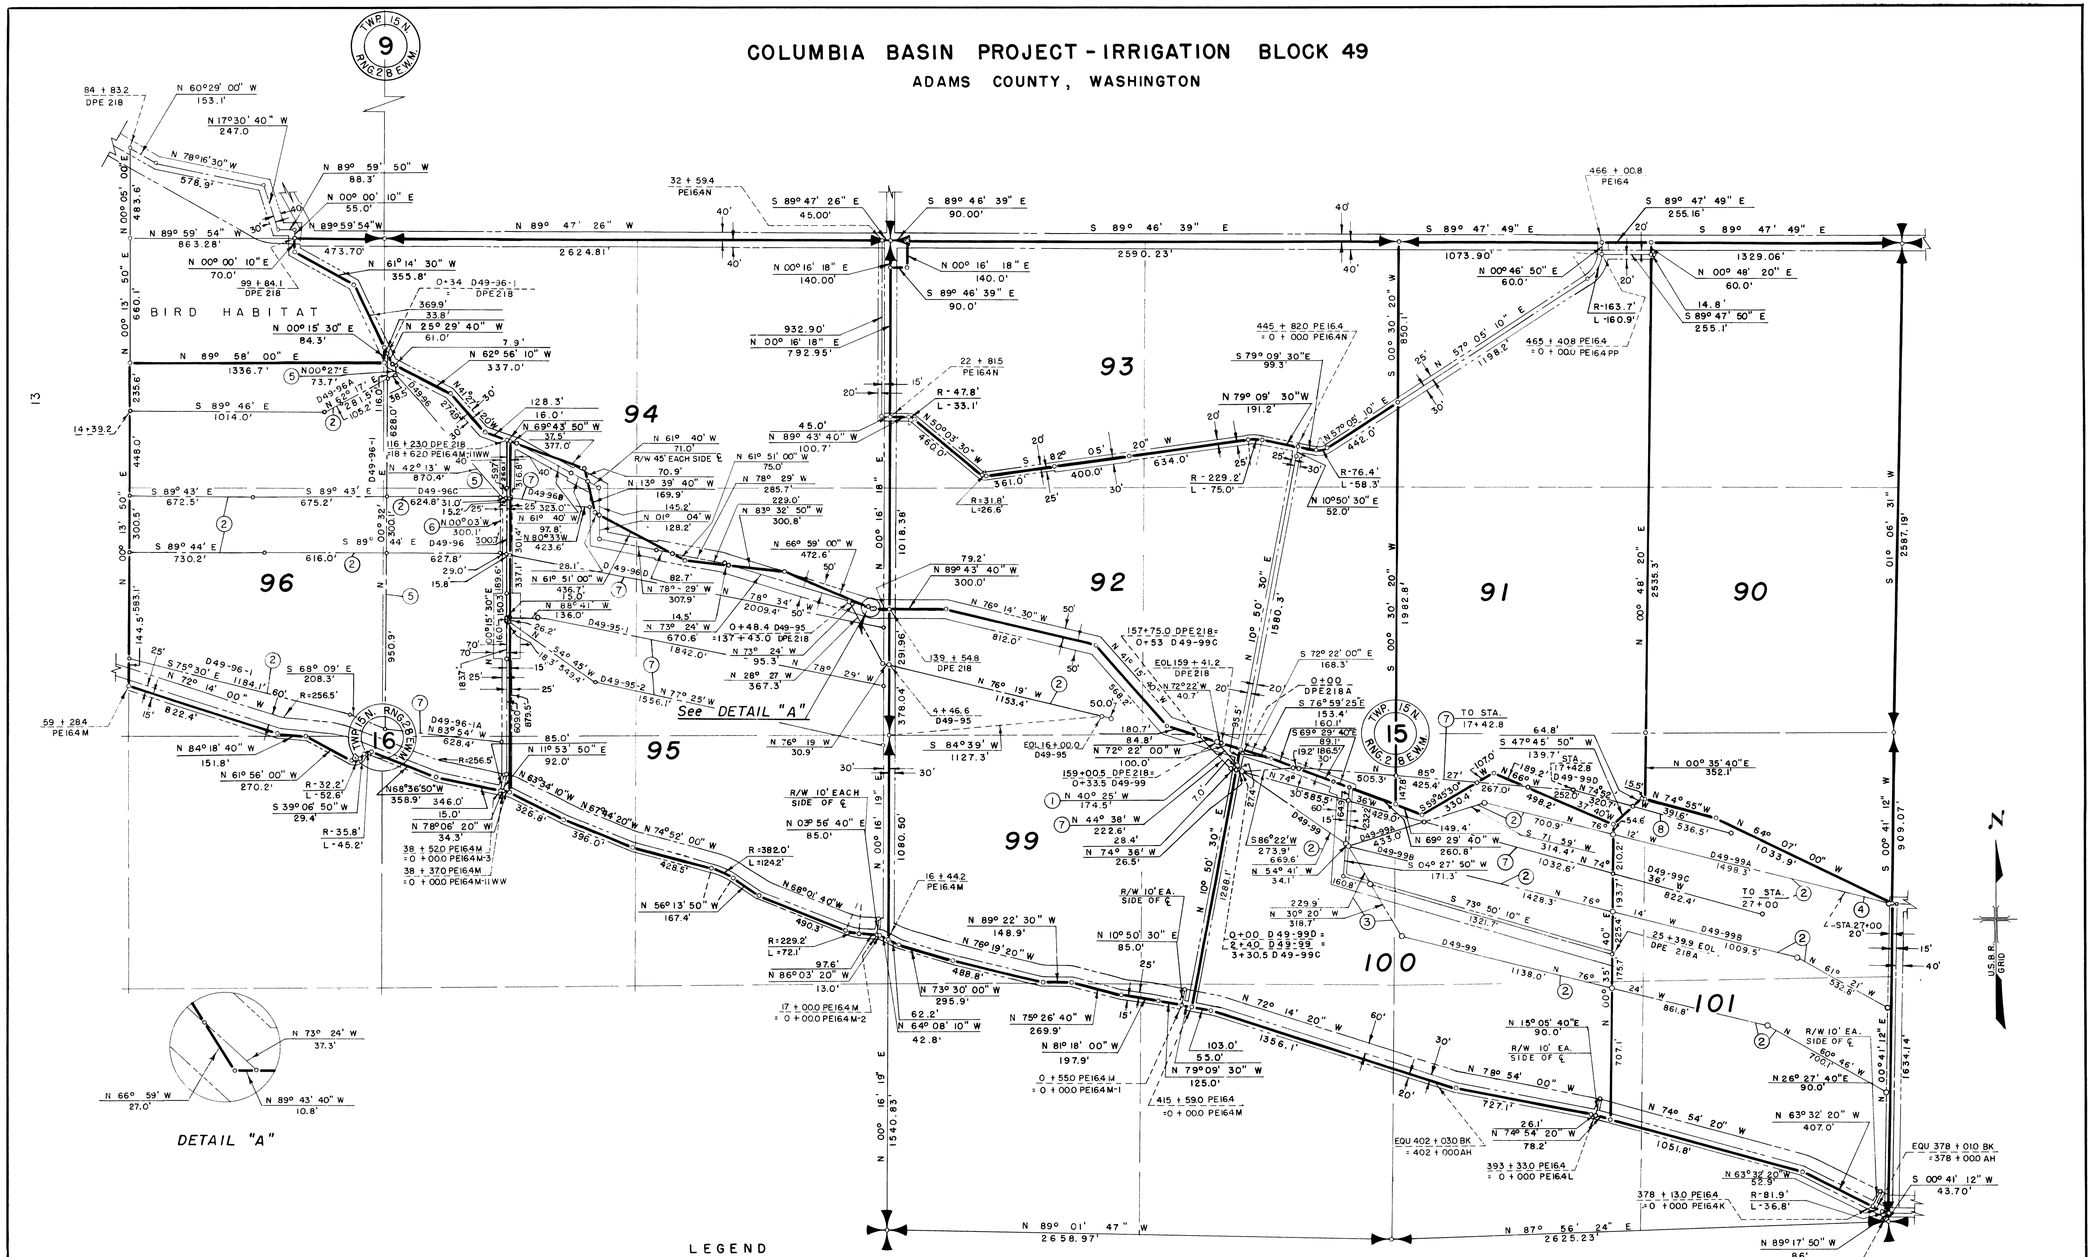

REV. TO 12-31-84	dc	REV. TO 12-28-73	dc
REV. TO 1-29-82	dc	REV. TO 9-1-65	BKM
REV. TO 9-22-78	dc	REV. TO 3-5-65	BKM

Drawn A.M.W.
Checked R.L.J.-C.L.R.
Surveys certified

A. J. Davidson
Chief, Engr. Div.

DATE 6-30-30

I certify that this is Sheet 3 of 9 Supplemental Sheets of the Eighth Revision of the Final Farm Unit Plat of Irrigation Block 49.

M. B. Austin
Regional Director (Act.)

DATE 7-27-60

222-116-31623-22