COLUMBIA BASIN PROJECT- IRRIGATION BLOCK 49

ADAMS COUNTY, WASHINGTON

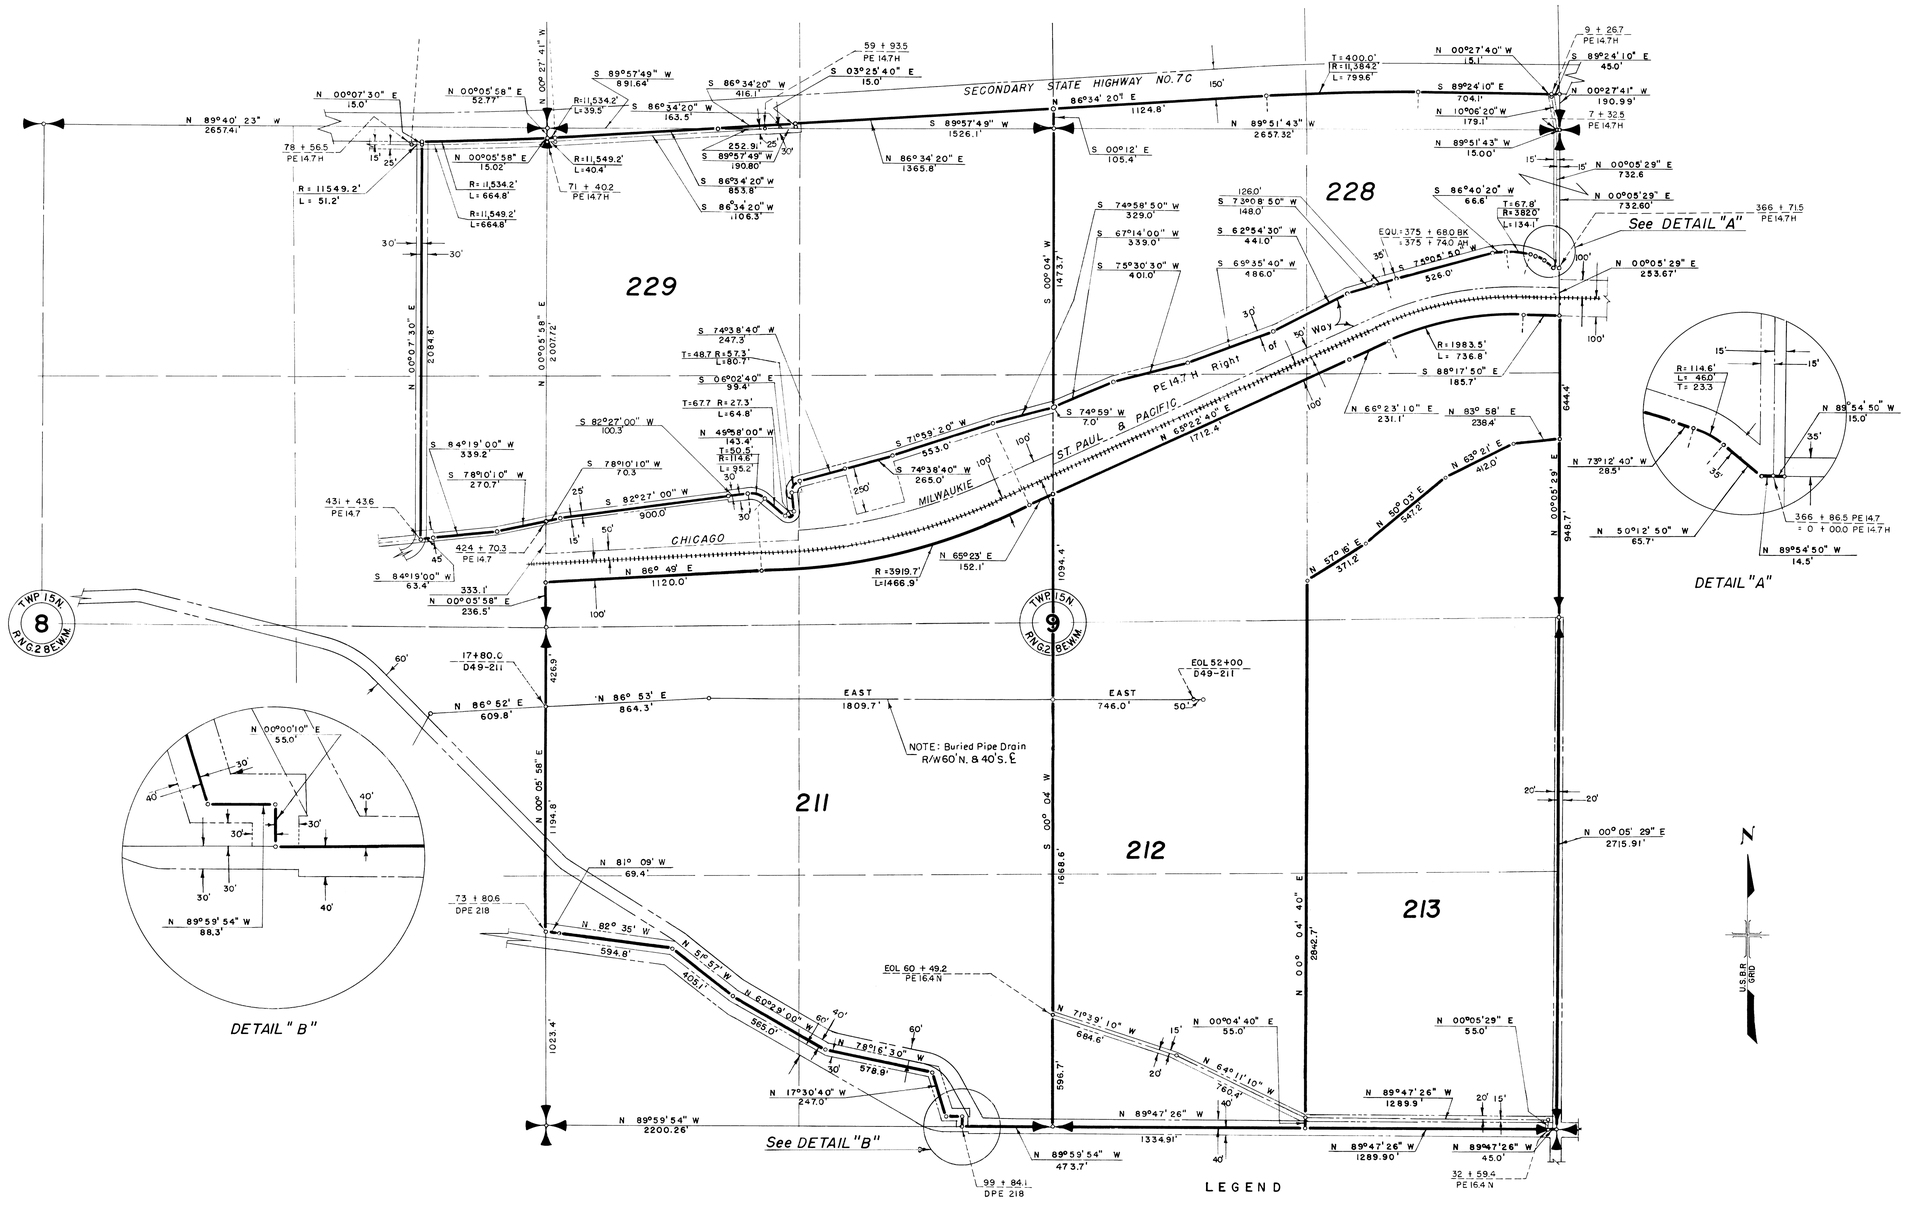

SCALE OF FEET

THIS SHEET NOT RECORDED

LEGEND

- Boundaries of Units
- Rights of Way for Roads
- Rights of Way for Canals
- Rights of Way for Drains
- 211 Unit Number

Drawn C.J.T.
Checked R.L.J. - C.L.R.
Surveys certified
A.J. Davidson
Chief, ~~Engr.~~ Div. (Acting)
DTC
DATE 8-20-58

REV. TO 7-29-66	CMC
REV. TO 10-1-63	APD

I certify that this is Sheet 4 of 10 Supplemental Sheets of the **Sixth** Revision of the Final Farm Unit Plat of Irrigation Block 49.
Wm. H. Tuller
Regional Director (Acting)
DATE 8-26-58

222-116-30835-14