COLUMBIA BASIN PROJECT - IRRIGATION BLOCK 49

ADAMS COUNTY, WASHINGTON

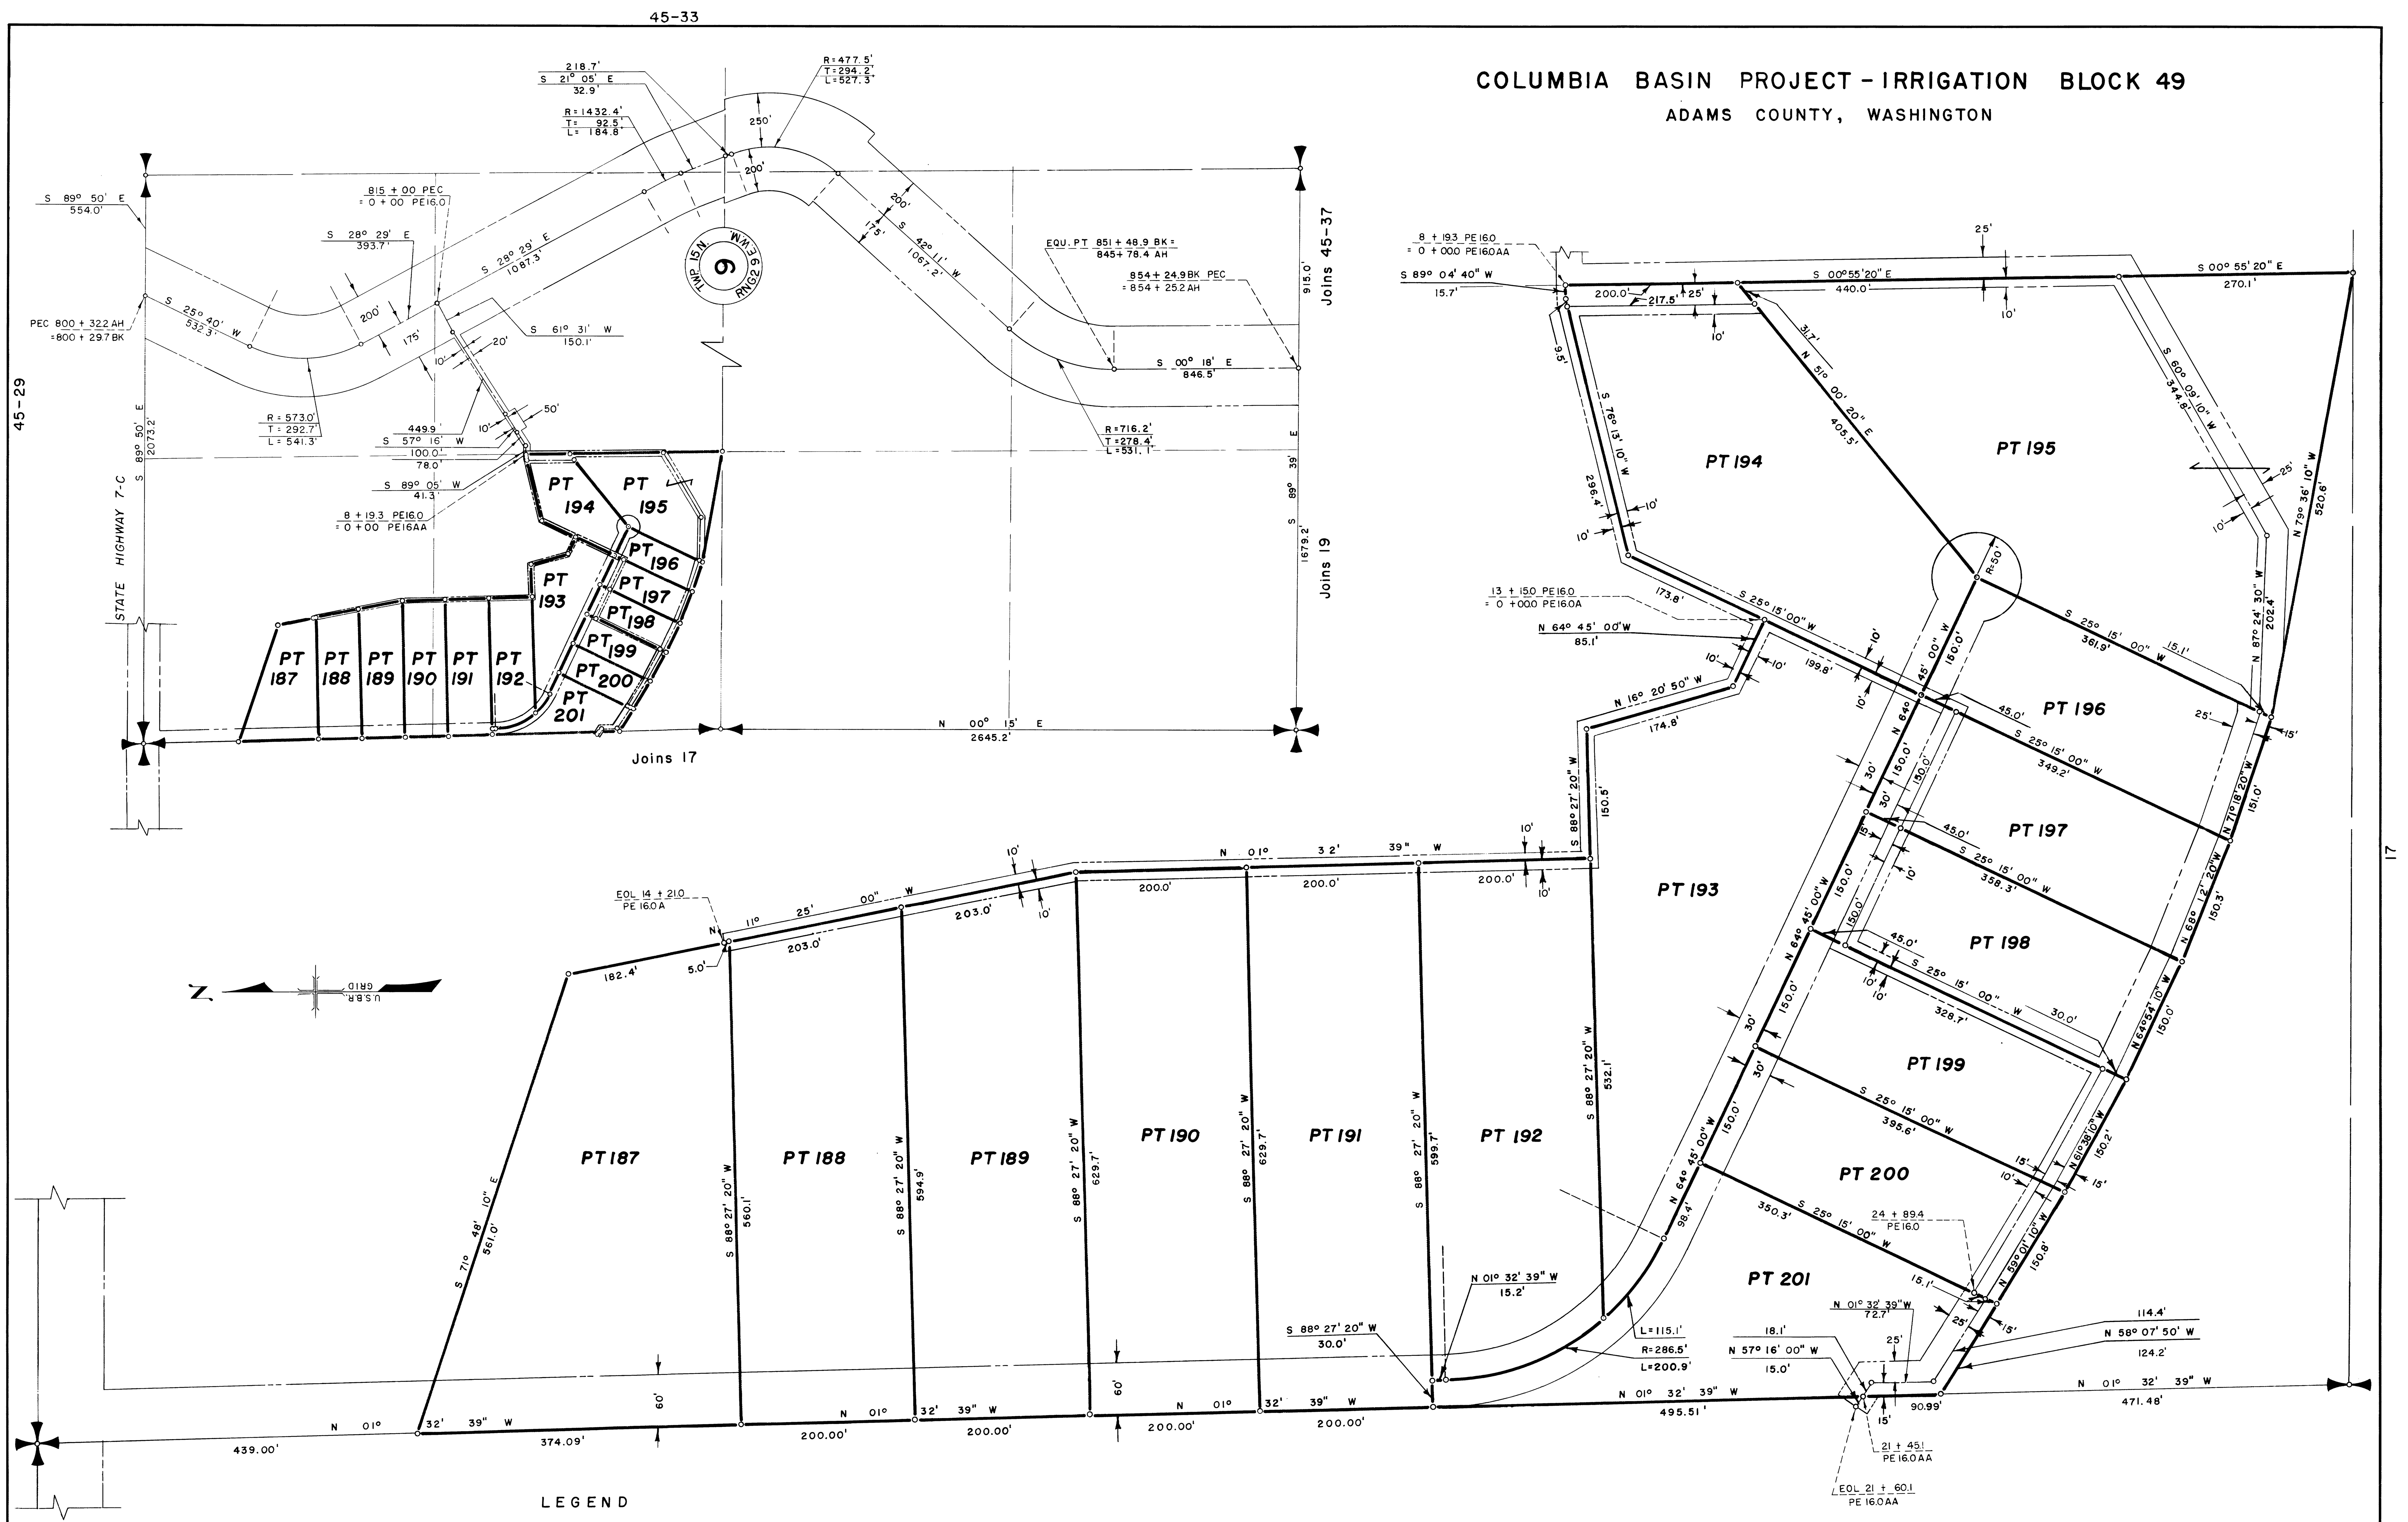

LEGEND

- Boundaries of Units
- Rights of Way for Roads
- Rights of Way for Canals
- Rights of Way for Drains
- Rights of Way for Proposed Roads
- PT200 Unit Number

100 0 1 2 300
SCALE OF FEET

Drawn S.W.
Checked J.R.O. - R.L.J.-C.L.R.
Surveys certified
A.V. Davidson
Chief, Engr. Div.
DATE 9-7-62

I certify that this is Sheet 4 of 9 Supplemental Sheets of the Tenth Revision of the Final Farm Unit Plat of Irrigation Block 49.
M. B Austin (Acting)
Regional Director
DATE 9-17-62

17

222-116-32569-18