COLUMBIA BASIN PROJECT – IRRIGATION BLOCK 49

ADAMS COUNTY, WASHINGTON

FARM UNITS 136, 160, and 161

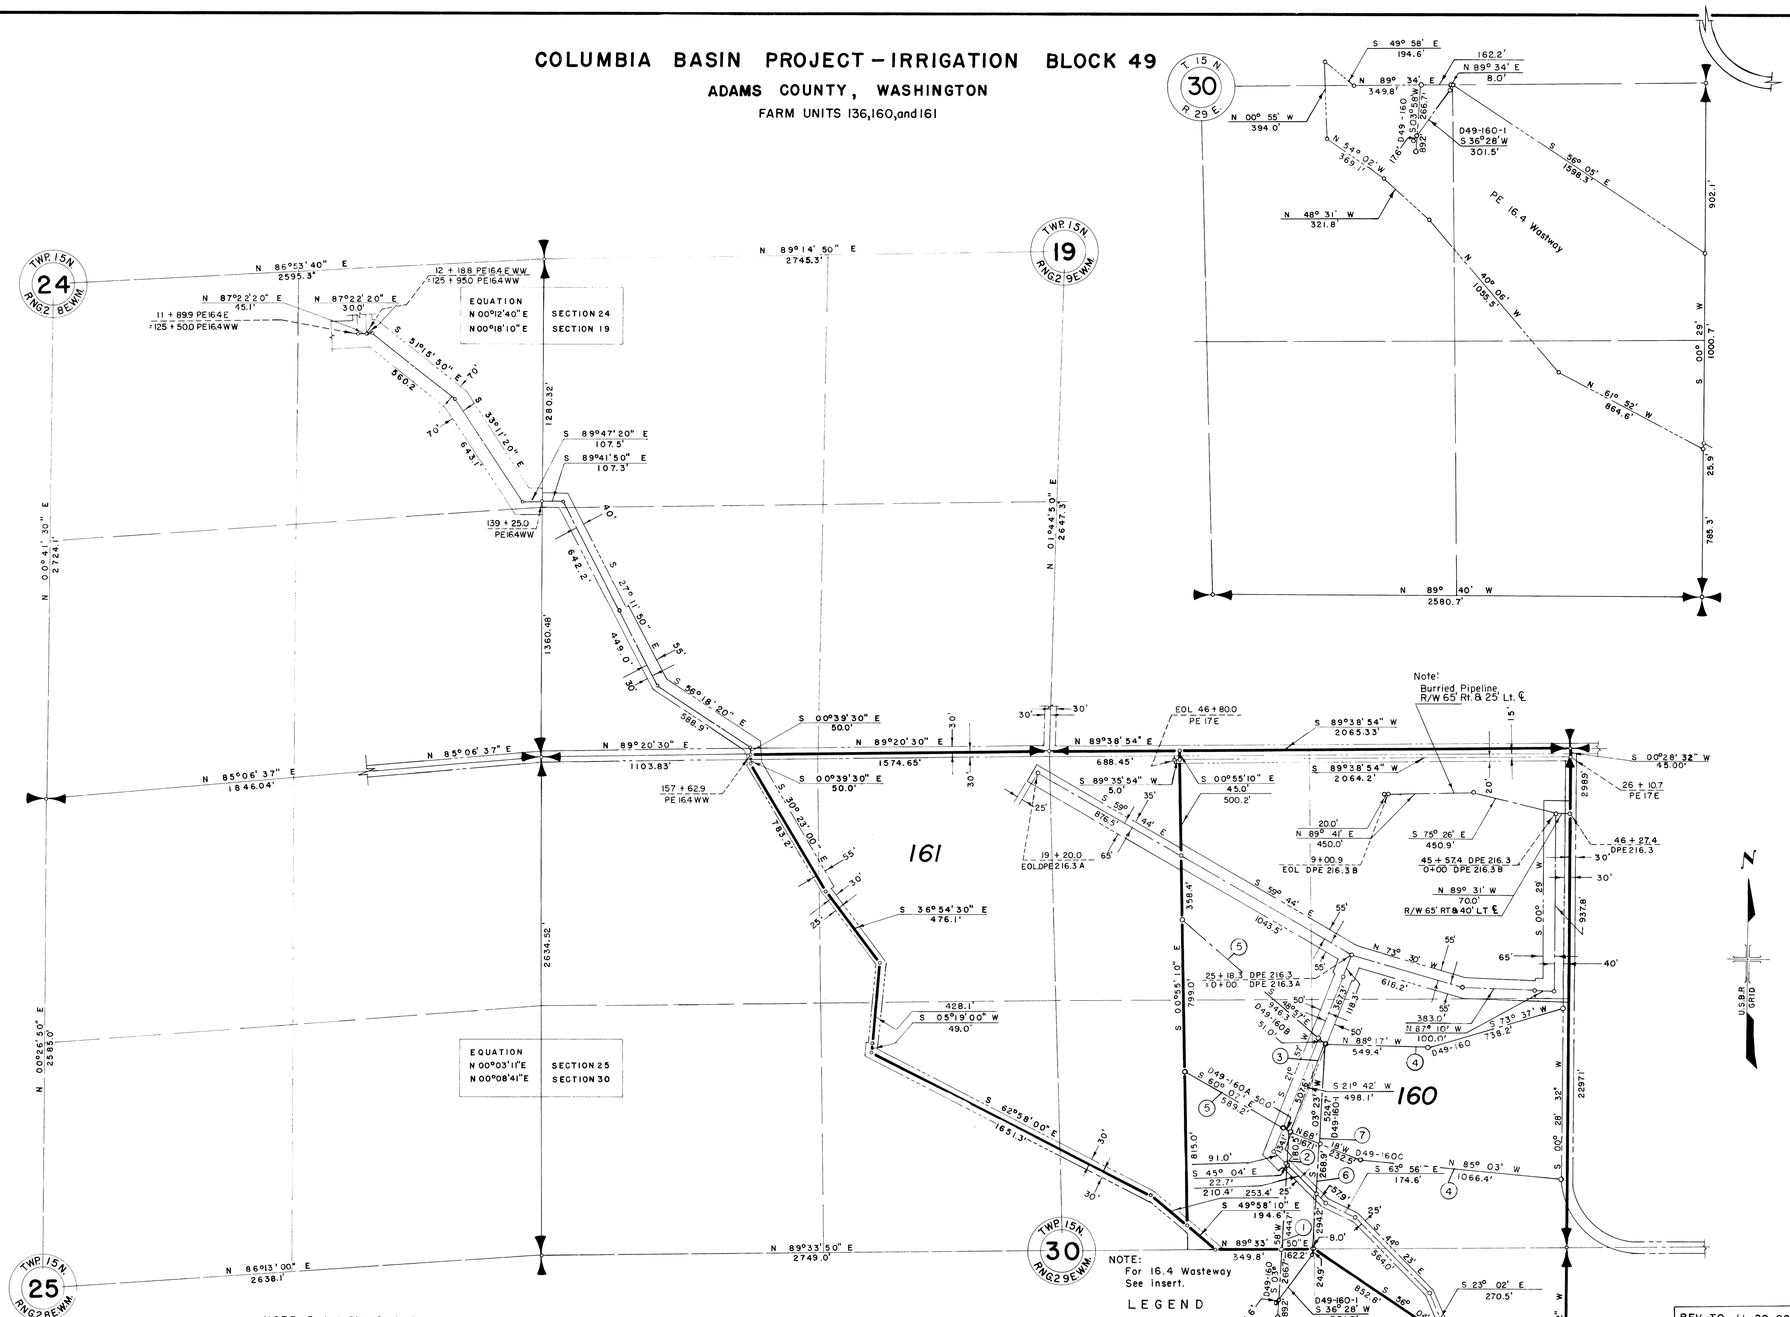

NOTE: For 16.4 Wasteway See insert.

NOTE: Buried Pipe Drain R/W

1. 65' W. & 75' E.
2. 75' E. & TO DRAIN W.
3. 75' E.
4. 55' N. & 45' S.
5. 45' N. & 55' S.
6. 75' W. & 60' E.
7. TO DRAIN W. & 45' E.

500 4 3 2 1 0 2 4 6 8 1,000
SCALE OF FEET

LEGEND

- Boundaries of Units
- Rights of Way for Roads
- Rights of Way for Canals
- Rights of Way for Drains
- Rights of Way for Proposed Roads
- 160 Unit Number

Drawn C.J.T.
Traced C.J.T.
Checked J.R.O.-C.L.R.-R.L.J.
Surveys certified
A.J. Davidson
Chief, Engr. Div.
DATE 6-30-60

REV. TO 11-29-82	dc
REV. TO 11-4-76	dc

I certify that this is Sheet 8 of 9 Supplemental Sheets of the Eighth Revision of the Final Farm Unit Plat of Irrigation Block 49.

M.B. Austin
Regional Director (Acting)
DATE 7-27-60

222-116-3/623-29