TOWNSHIP 1 NORTH, RANGE 34 EAST, OF THE WILLAMETTE MERIDIAN, OREGON

BAKER RA - VALE DISTRICT

UMATILLA COUNTY

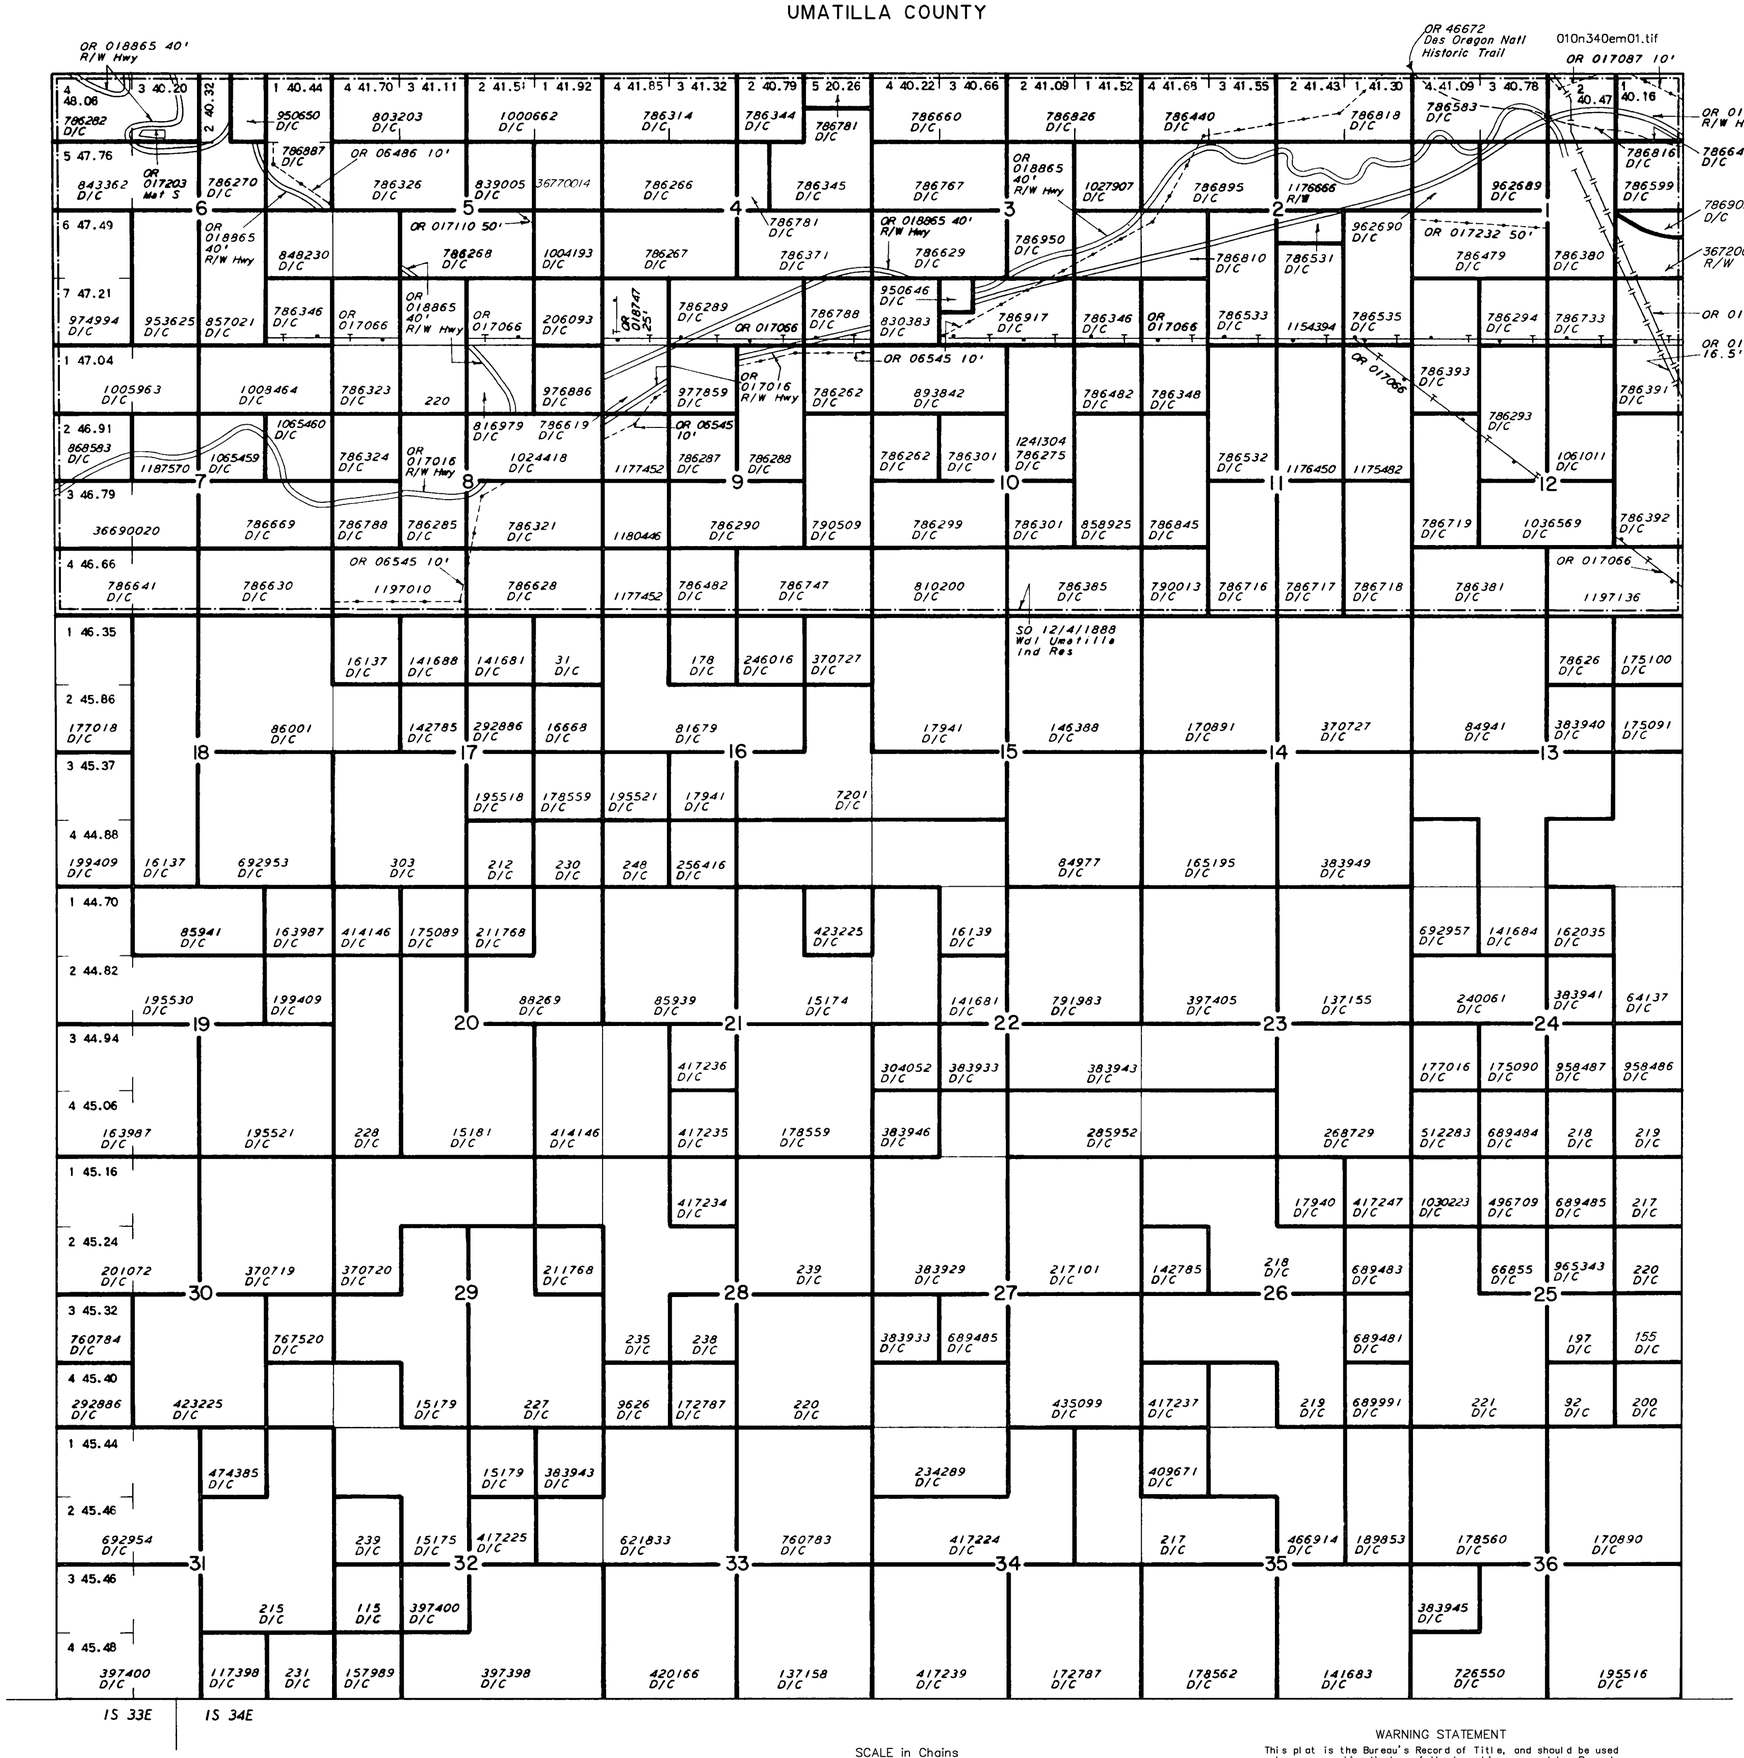

STATUS OF PUBLIC DOMAIN LAND AND MINERAL TITLES

MT PLAT

INDEX TO SEGREGATED TRACTS				
RESURVEY	ORIGINAL SURVEY			
TRACT NO	T	R	SEC	SUBDIVISION

FOR ORDERS AFFECTING DISPOSAL OR USE OF UNIDENTIFIED LANDS WITHDRAWN FOR CLASSIFICATION, MINERAL, WATER AND/OR OTHER PUBLIC PURPOSES, REFER TO INDEX OF MISCELLANEOUS DOCUMENTS.

OR 46672 Des Oregon Natl Historical Trail Act 11/10/1978 Historical information only, does not denote public access across private land

FILE REF 010n340em01.tif		AutoMAP2000/GTX RasterCAD 6.0	
CONVERT JPEG 09/22/1999		BY	H. GISCH
LAST UPDATE 01/30/2002		BY	D. LEAVENWORTH
POSTED TO PUBLIC RECORDS 02/05/2002			
SURVEYED TOWNSHIP			
SURVEYED COORDINATE SOURCE			
GCDB NAD 83 CURRENT TO	N/A		
IMAGE SOURCE	SCANNED ORIGINAL MTP		
PROJECTION	N/A		
COORDINATE ELEVATION	N/A		
SOURCE FOR METES & BOUNDS	N/A		
NOTES			
USE PLAT			

T 1 N
R 34 E

SCALE in Chains
10 5 0 10 20 30 40 60 80
660 0 660 2640 3960 5280
SCALE in Feet

WARNING STATEMENT

This plat is the Bureau's Record of Title, and should be used only as a graphic display of the township survey data. Records hereon do not reflect title changes which may have been affected by lateral movements of rivers or other bodies of water. Refer to the cadastral surveys for official survey information.