TOWNSHIP 1 NORTH RANGE 42 EAST OF THE WILLAMETTE MERIDIAN, OREGON

VALE DISTRICT - BAKER RA

WALLOWA COUNTY

010n420em01.tif

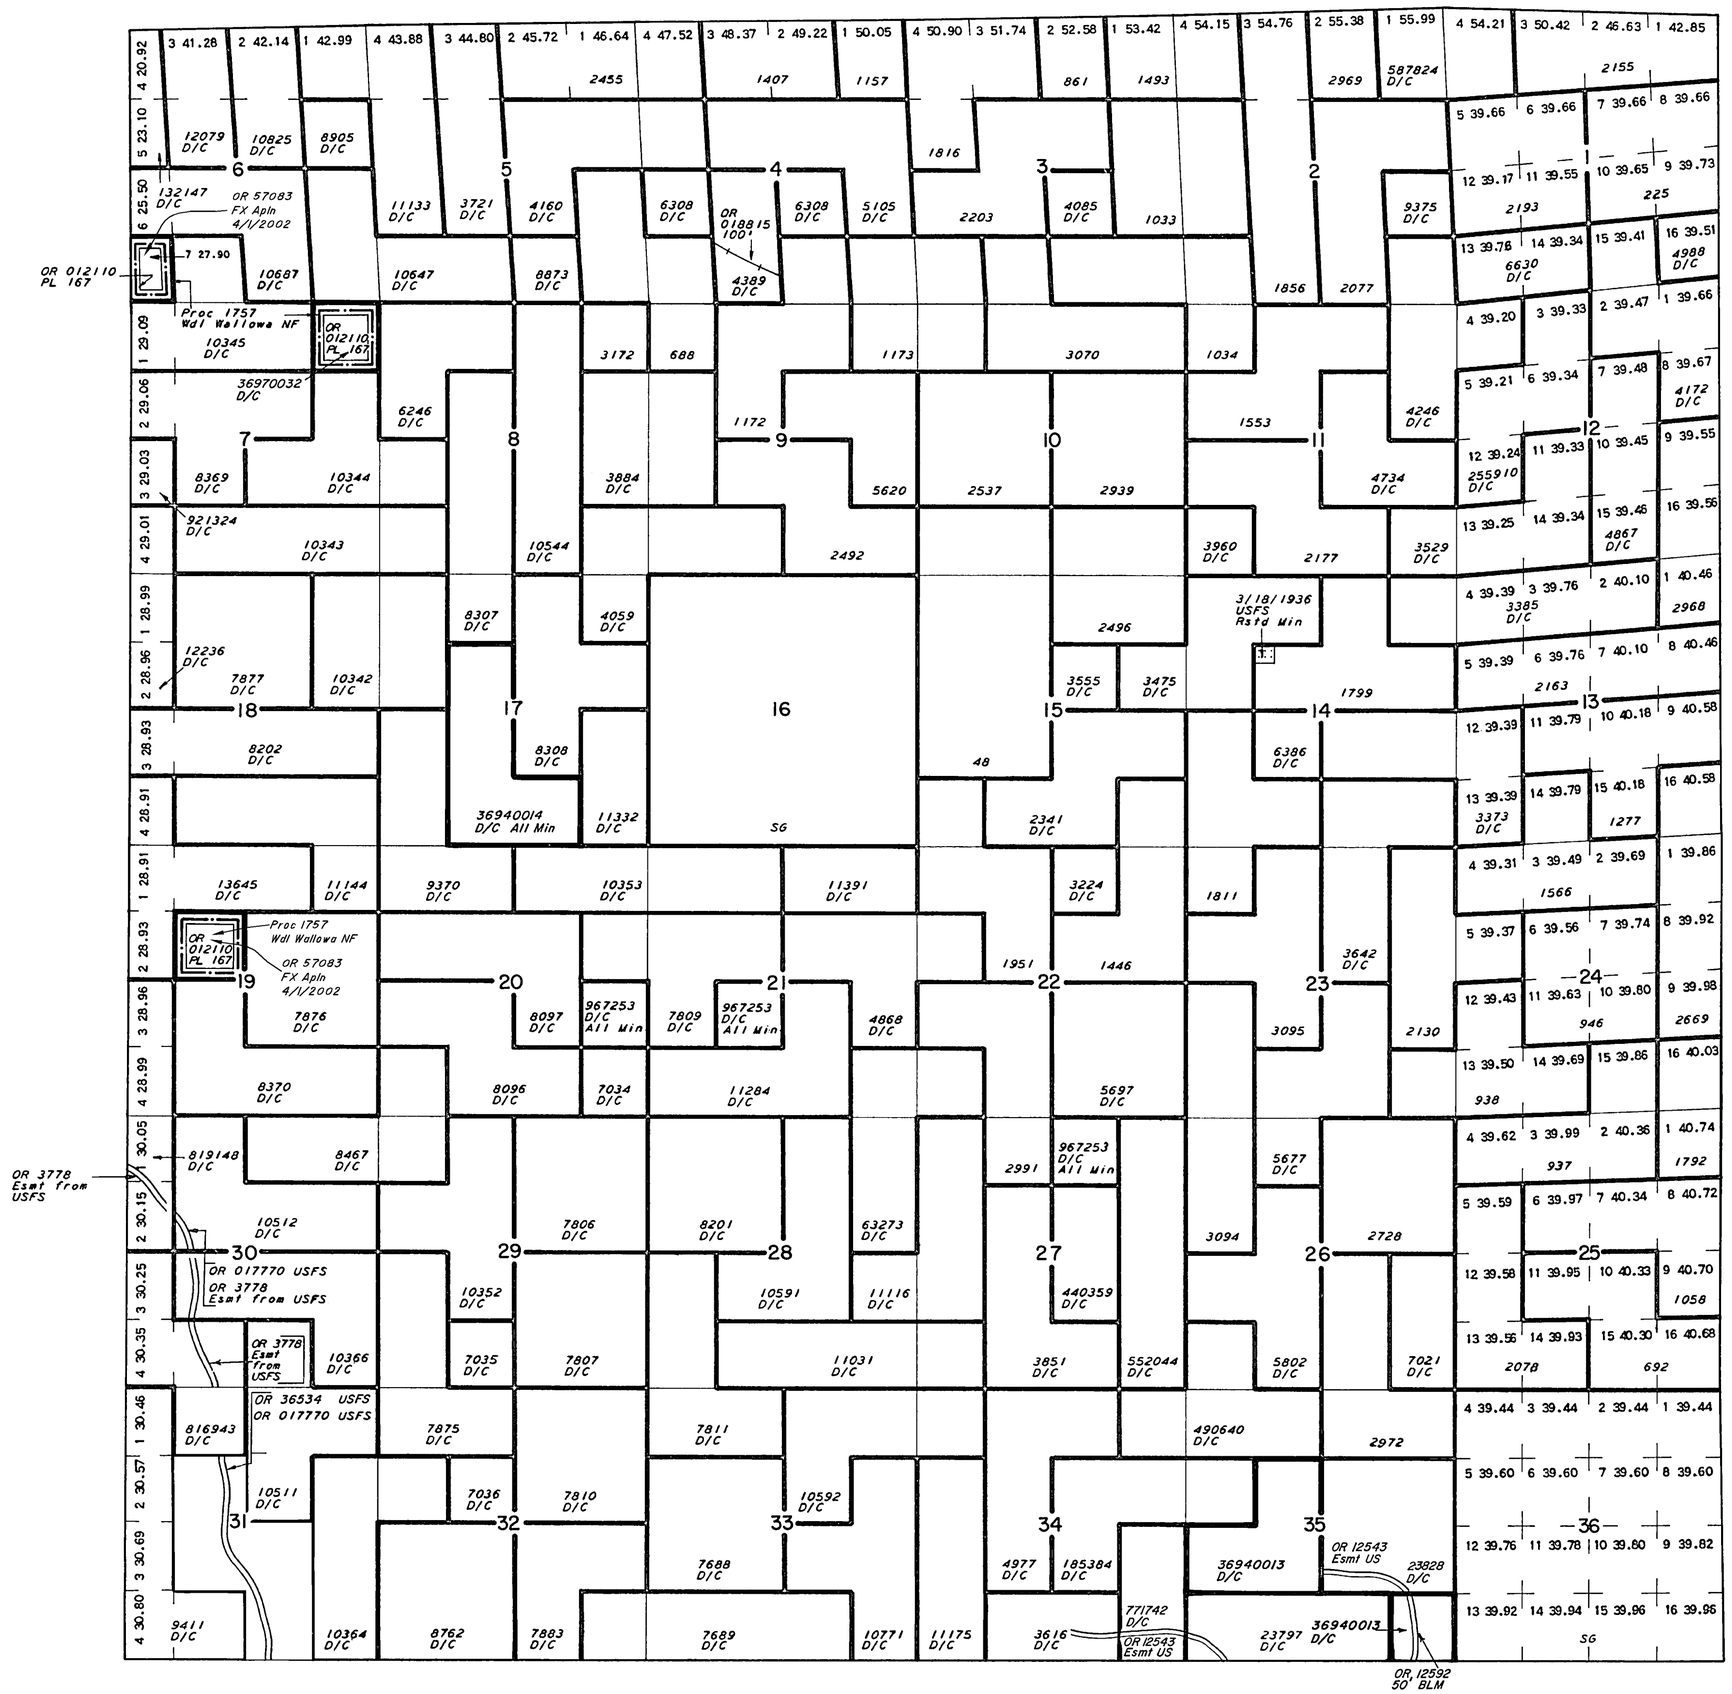

SCALE in Chains

10 5 0 10 20 30 40 60 80

660 0 660 2640 3960 5280

SCALE in Feet

WARNING STATEMENT

This plat is the Bureau's Record of Title, and should be used only as a graphic display of the township survey data. Records hereon do not reflect title changes which may have been affected by lateral movements of rivers or other bodies of water. Refer to the cadastral surveys for official survey information.

STATUS OF PUBLIC DOMAIN LAND AND MINERAL TITLES AND ACQUIRED LANDS

MT PLAT

INDEX TO SEGREGATED TRACTS				
RESURVEY	ORIGINAL SURVEY			
TRACT NO	T	R	SEC	SUBDIVISION

FOR ORDERS AFFECTING DISPOSAL OR USE OF UNIDENTIFIED LANDS WITHDRAWN FOR CLASSIFICATION, MINERAL, WATER AND/OR OTHER PUBLIC PURPOSES, REFER TO INDEX OF MISCELLANEOUS DOCUMENTS

OR 012110 Det PL 167 (Act of Cong 07/23/1955) completed 10/12/1962, all NF surface Mgmt by USFS

OR 3209 Prop Wdl USFS Adm S, Big Canyon Road N 164
Sec 31: SE¼NW¼, NE¼SW¼, W½SE¼

FILE REF 010n420em01.tif		AutoMAP2000/GTX RasterCAD 6.0
CONVERT JPEG 03/25/2002	BY H GISCH	
LAST UPDATE 03/04/2003	BY D LEAVENWORTH	
POSTED TO PUBLIC RECORDS 06/24/2003		
SURVEYED TOWNSHIP		
SURVEYED COORDINATE SOURCE		
GCDB NAD 83 CURRENT TO	N/A	
IMAGE SOURCE	SCANNED ORIGINAL MTP	
PROJECTION	N/A	
COORDINATE ELEVATION	N/A	
SOURCE FOR METES & BOUNDS	N/A	
NOTES		
USE PLAT		

T 1 N
R 42 E