TOWNSHIP 39 SOUTH RANGE 7 EAST OF THE WILLAMETTE MERIDIAN, OREGON

LAKEVIEW DISTRICT - KLAMATH FALLS RA

KLAMATH COUNTY

390s070em01.tif

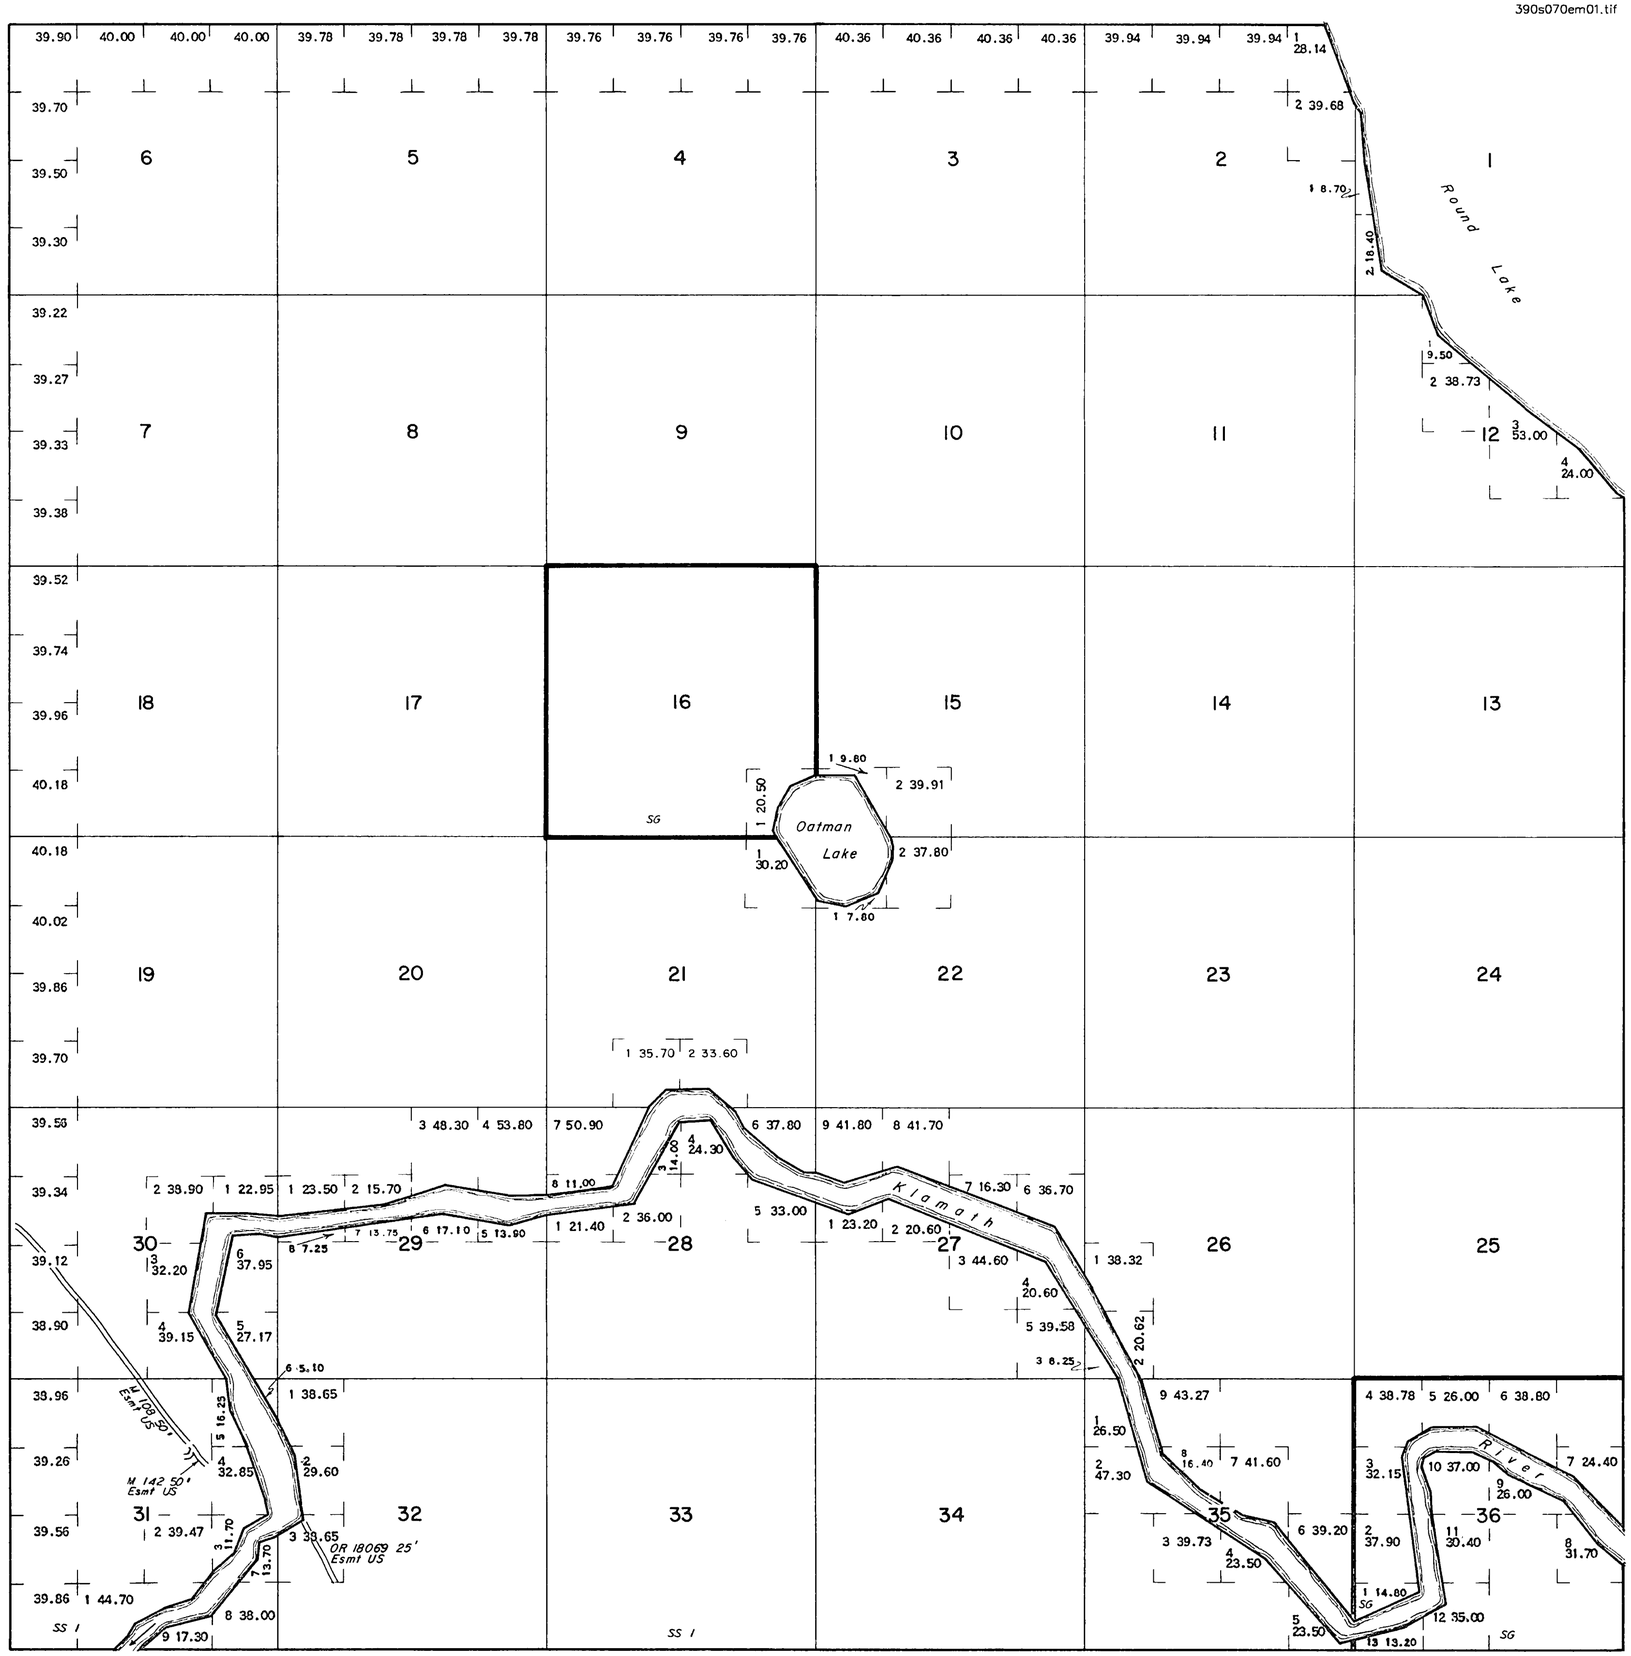

STATUS OF PUBLIC DOMAIN LAND AND MINERAL TITLES

MT PLAT

INDEX TO SEGREGATED TRACTS				
RESURVEY	ORIGINAL SURVEY			
TRACT NO	T	R	SEC	SUBDIVISION

FOR ORDERS AFFECTING DISPOSAL OR USE OF UNIDENTIFIED LANDS WITHDRAWN FOR CLASSIFICATION, MINERAL, WATER AND/OR OTHER PUBLIC PURPOSES, REFER TO INDEX OF MISCELLANEOUS DOCUMENTS

OR 18974 Wdl Pwr Proj 2082
Secs 26,27,28,29,35,36 M&B

OR 59250 Wdl Pwr Proj 12463
Sec 36: Subdiv Und

FILE REF 390s070em01 tif	ACAD Map2000/GTX RasterCAD 6 0
CONVERT JPEG 10/22/1999	BY H GISCH
LAST UPDATE 07/26/2004	BY D LEAVENWORTH
POSTED TO PUBLIC RECORDS 07/26/2004	
SURVEYED TOWNSHIP	
SURVEYED COORDINATE SOURCE	
GCDB NAD 83 CURRENT TO	N/A
IMAGE SOURCE	SCANNED ORIGINAL MTP
PROJECTION	N/A
COORDINATE ELEVATION	N/A
SOURCE FOR METES & BOUNDS	N/A
NOTES	
USE PLAT	

T 39 S
R 7 E

SCALE in Chains

10 5 0 10 20 30 40 60 80

660 0 660 2640 3960 5280

SCALE in Feet

WARNING STATEMENT

This plat is the Bureau's Record of Title, and should be used only as a graphic display of the township survey data. Records hereon do not reflect title changes which may have been affected by lateral movements of rivers or other bodies of water. Refer to the cadastral surveys for official survey information.