TOWNSHIP 14 NORTH RANGE 24 EAST OF THE WILLAMETTE MERIDIAN, WASHINGTON

SPOKANE DISTRICT - WENATCHEE RA

GRANT COUNTY

140n240eu01.tif

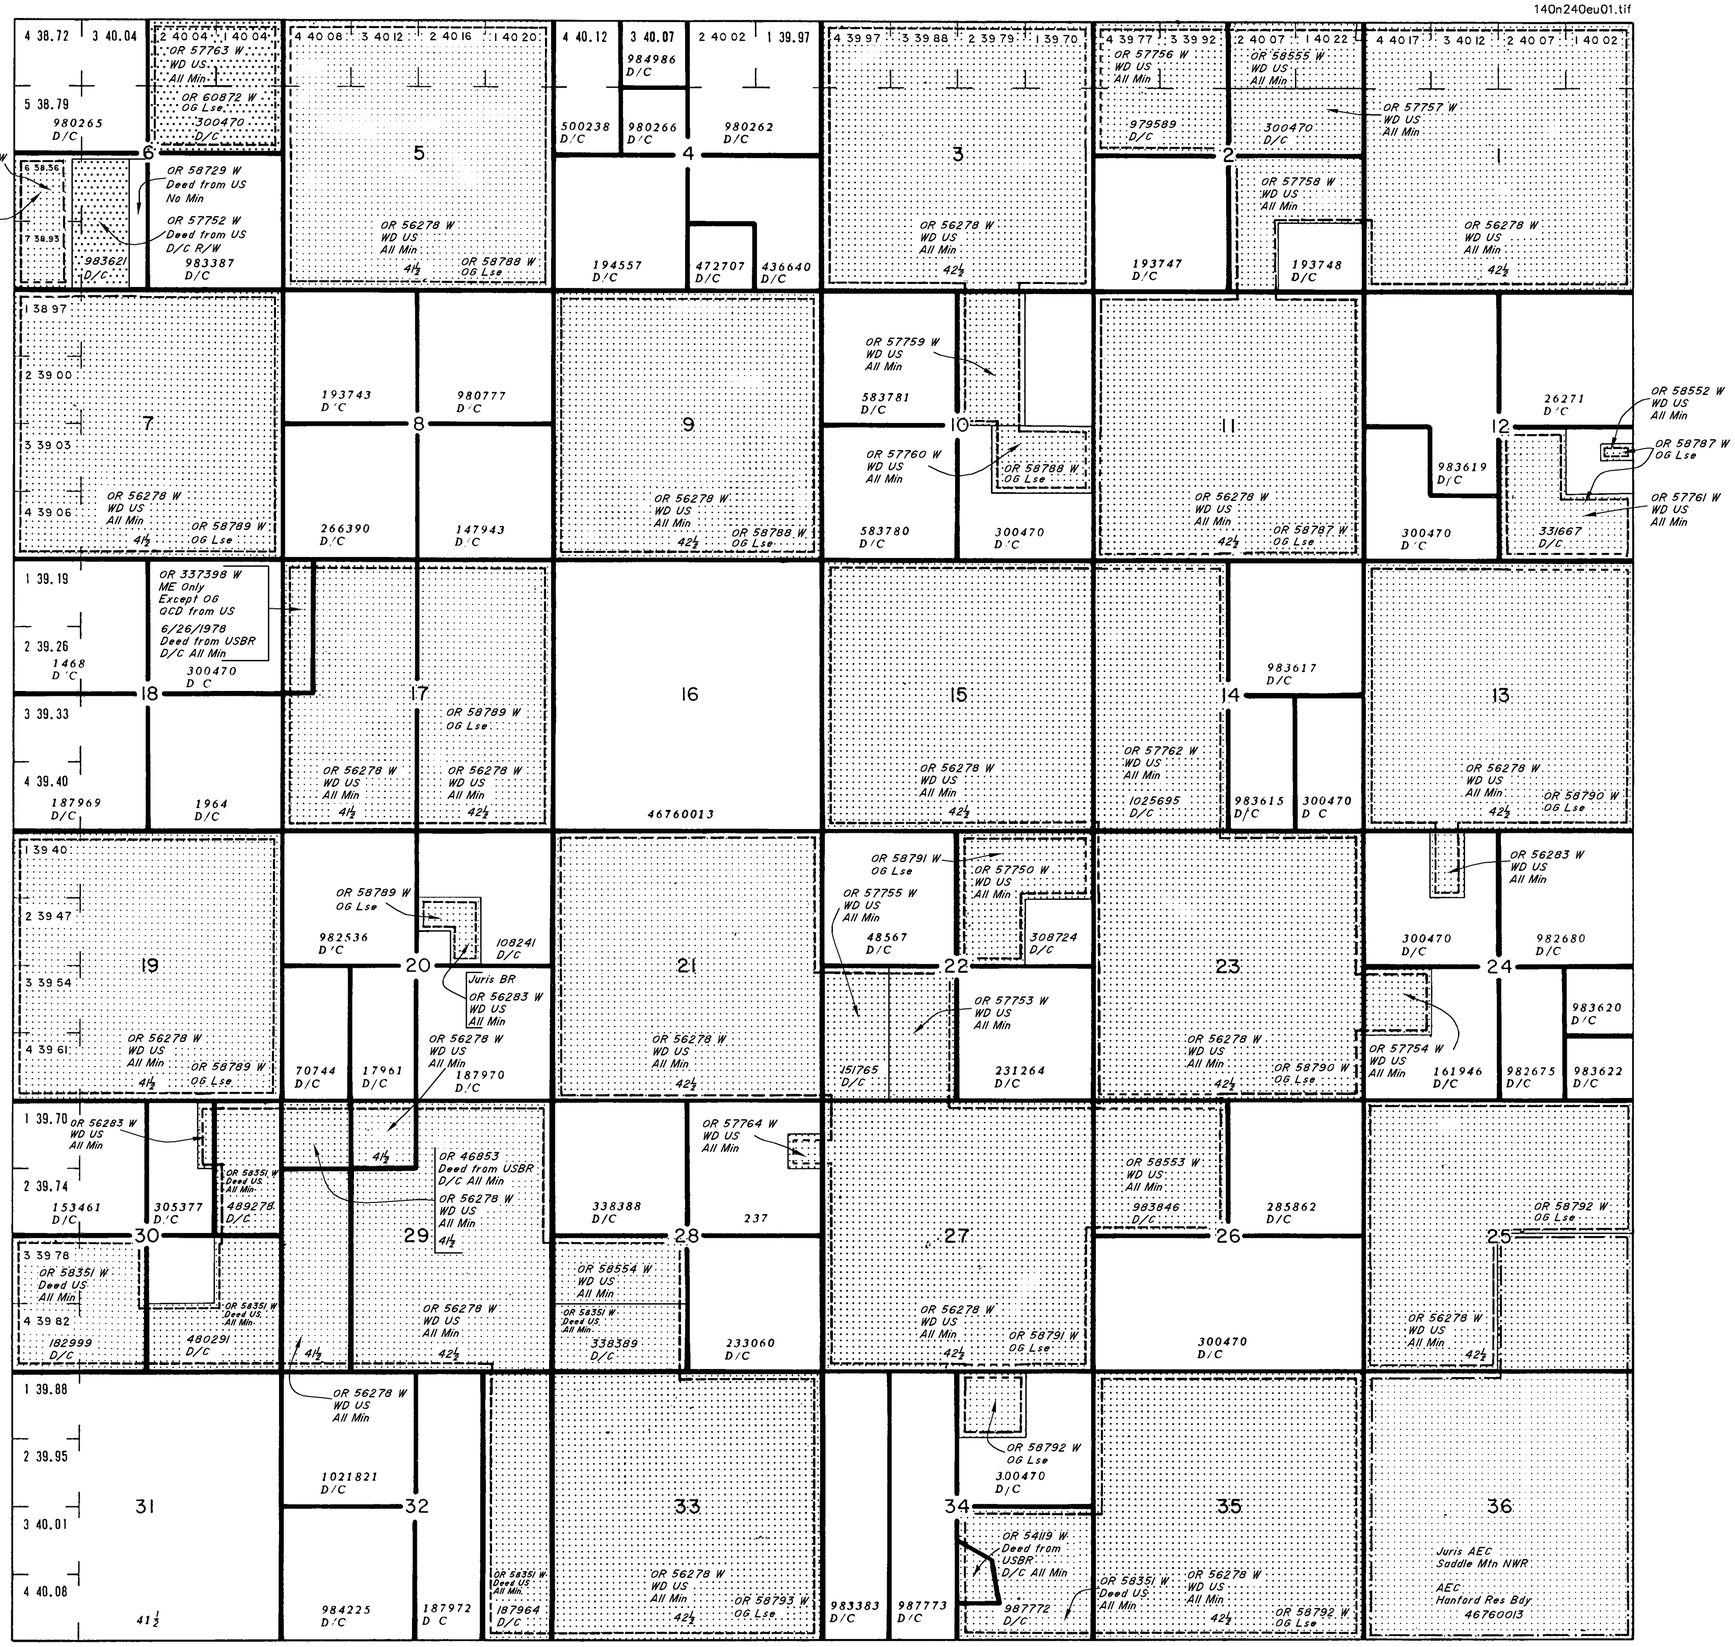

SCALE in Chains

10 5 0 10 20 30 40 60 80

660 0 660 2640 3960 5280

SCALE in Feet

WARNING STATEMENT

This plat is the Bureau's Record of Title, and should be used only as a graphic display of the township survey data. Records hereon do not reflect title changes which may have been affected by lateral movements of rivers or other bodies of water. Refer to the cadastral surveys for official survey information.

STATUS OF PUBLIC DOMAIN LAND AND MINERAL TITLES AND ACQUIRED LANDS

MT/USE PLAT

INDEX TO SEGREGATED TRACTS				
RESURVEY	ORIGINAL SURVEY			
TRACT NO	T	R	SEC	SUBDIVISION

FOR ORDERS AFFECTING DISPOSAL OR USE OF UNIDENTIFIED LANDS WITHDRAWN FOR CLASSIFICATION, MINERAL, WATER AND/OR OTHER PUBLIC PURPOSES, REFER TO INDEX OF MISCELLANEOUS DOCUMENTS

Refer to HI for PL 167, R/W, Esmt, 44LD513, on all lands, see MTP and HI for US rights on private land

All private lands inside Hanford Res Bdy Acq, Juris AEC

FILE REF 140n240eu01.tif		AutoMAP2000/GTX RasterCAD 6.0
CONVERT JPEG 02/07/2001	BY H GISCH	
LAST UPDATE 10/04/2004	BY R LIGONS	
POSTED TO PUBLIC RECORDS 10/06/2004		
SURVEYED TOWNSHIP		
SURVEYED COORDINATE SOURCE		
GCDB NAD 83 CURRENT TO		N/A
IMAGE SOURCE		SCANNED ORIGINAL MTP
PROJECTION		N/A
COORDINATE ELEVATION		N/A
SOURCE FOR METES & BOUNDS		N/A
NOTES		
USE PLAT Lsbl Min		

T 14 N
R 24 E