TOWNSHIP 37 NORTH RANGE 32 EAST OF THE WILLAMETTE MERIDIAN, WASHINGTON

NO 1

SPOKANE DISTRICT
FERRY COUNTY

STATUS OF PUBLIC DOMAIN
LAND AND MINERAL TITLES

MTP
SUPP 15,22

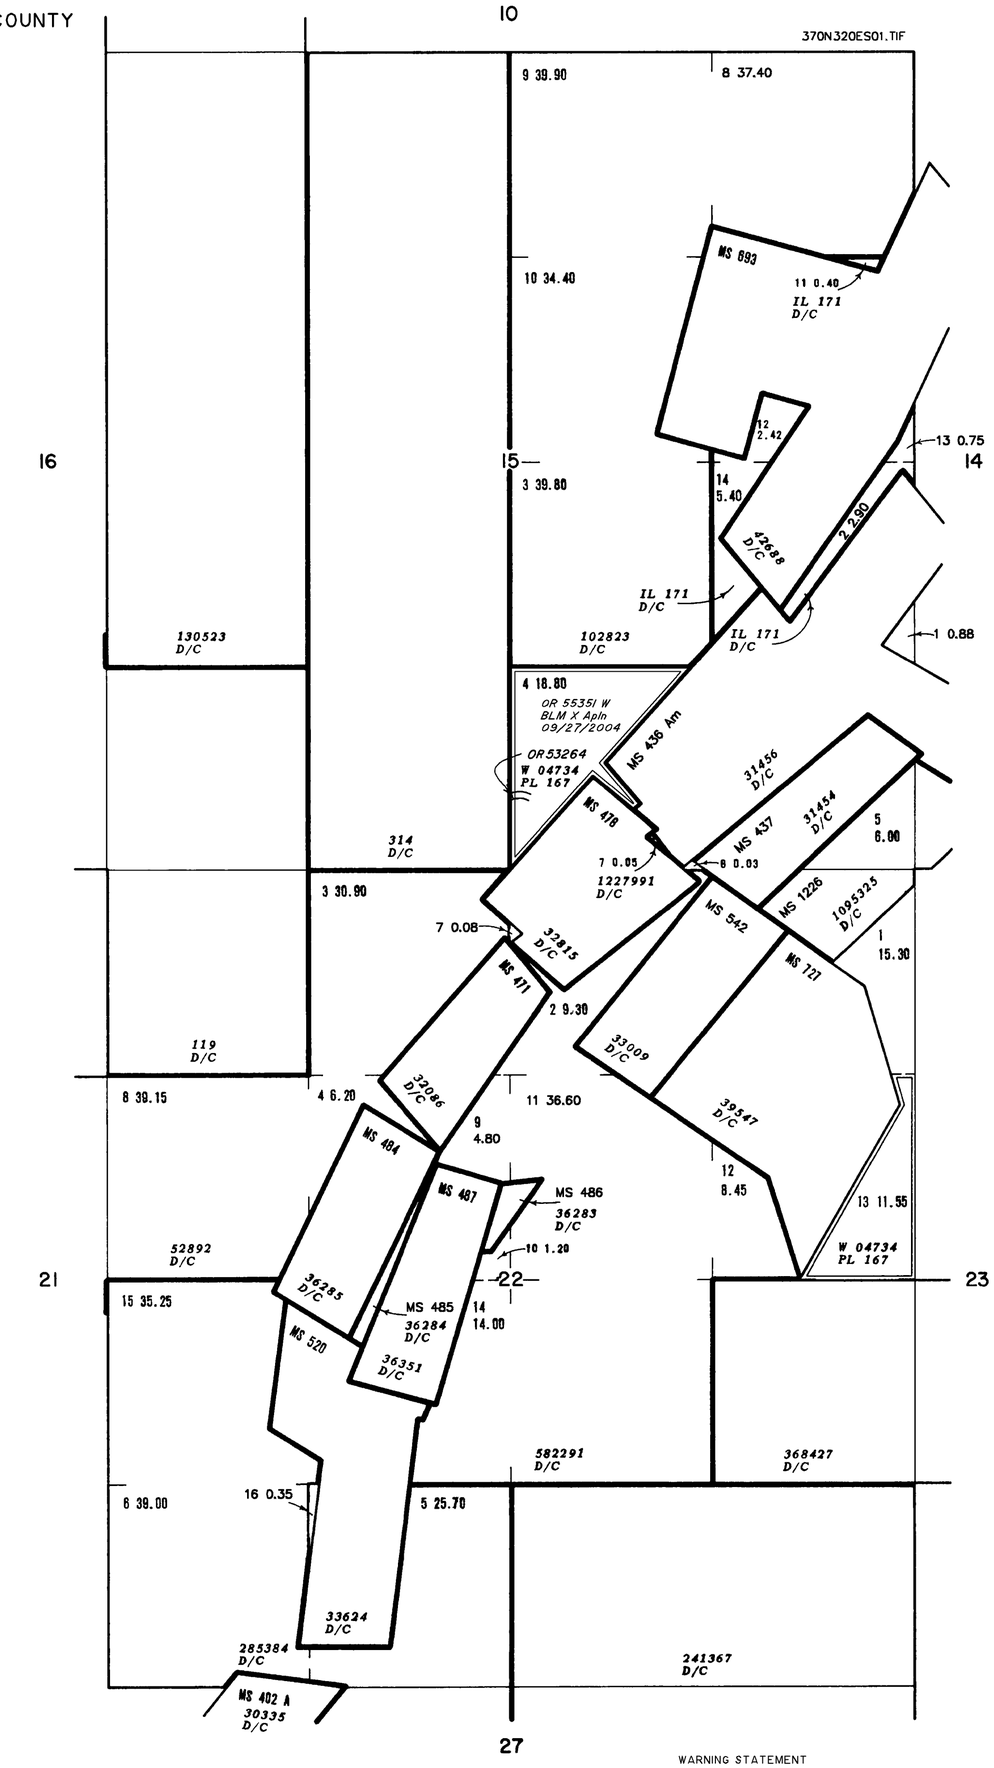

SCALE in Chains
5 0 5 10 20
330 0 330 660 1320
SCALE in Feet

WARNING STATEMENT

This plat is the Bureau's Record of Title, and should be used only as a graphic display of the township survey data. Records hereon do not reflect title changes which may have been affected by lateral movements of rivers or other bodies of water. Refer to the cadastral surveys for official survey information.

INDEX TO SEGREGATED TRACTS				
RESURVEY	ORIGINAL SURVEY			
TRACT NO	T	R	SEC	SUBDIVISION

FOR ORDERS AFFECTING DISPOSAL OR USE OF
UNIDENTIFIED LANDS WITHDRAWN FOR CLASSIFICATION,
MINERAL, WATER AND/OR OTHER PUBLIC PURPOSES,
REFER TO INDEX OF MISCELLANEOUS DOCUMENTS

Refer to HI for PL 167, R/W, Esmt, 44LD513, on all
lands, see MTP and HI for US rights on private land

W 04734 Det PL 167 completed 9/28/1966
All PD surface Mgmt by BLM

FILE REF 370n320es01 tif	AutoMAP2000/GTX RasterCAD 6 0
CONVERT JPEG 03/02/2000	BY H GISCH
LAST UPDATE 09/30/2004	BY R LIGONS
POSTED TO PUBLIC RECORDS 09/30/2004	
SURVEYED TOWNSHIP	
SURVEYED COORDINATE SOURCE	
GCDB NAD 83 CURRENT TO	N/A
IMAGE SOURCE	SCANNED ORIGINAL MTP
PROJECTION	N/A
COORDINATE ELEVATION	N/A
SOURCE FOR METES & BOUNDS	N/A
NOTES	
USE PLAT	

T 37 N
R 32 E