TOWNSHIP 40 NORTH RANGE 39 EAST OF THE WILLAMETTE MERIDIAN, WASHINGTON

SPOKANE DISTRICT

STEVENS COUNTY

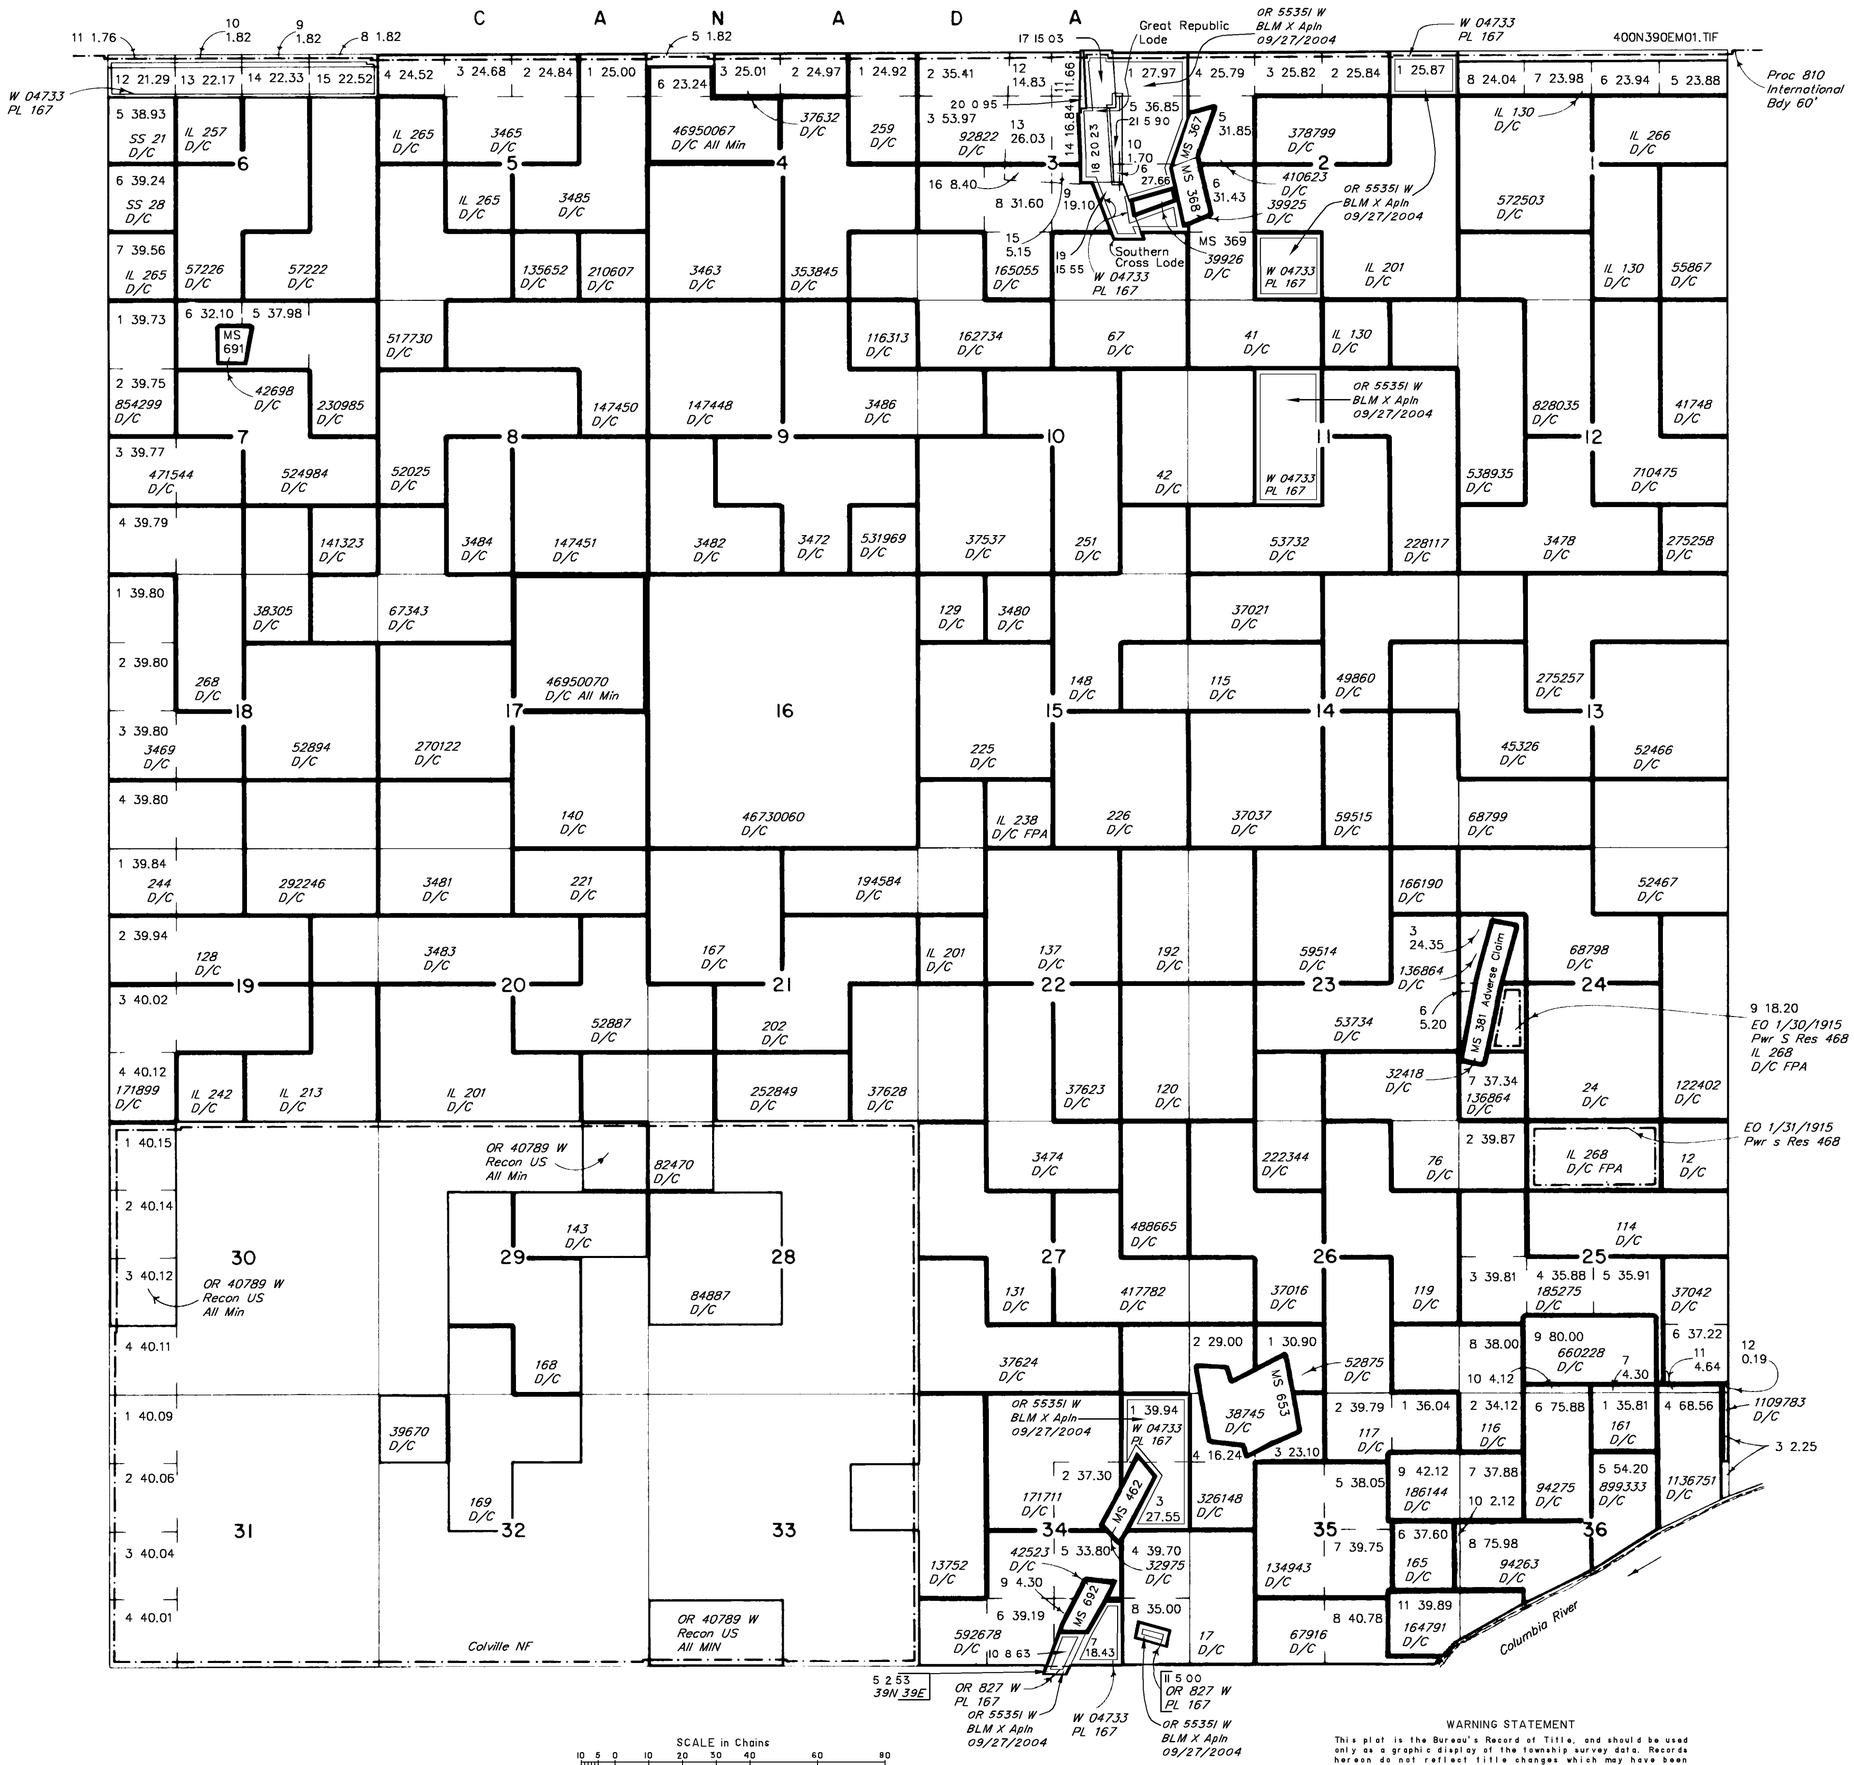

SCALE in Chains

SCALE in Feet

WARNING STATEMENT

This plat is the Bureau's Record of Title, and should be used only as a graphic display of the township survey data. Records hereon do not reflect title changes which may have been effected by lateral movements of rivers or other bodies of water. Refer to the cadastral surveys for official survey information.

STATUS OF PUBLIC DOMAIN LAND AND MINERAL TITLES

MT PLAT

INDEX TO SEGREGATED TRACTS				
RESURVEY	ORIGINAL SURVEY			
TRACT NO	T	R	SEC	SUBDIVISION

FOR ORDERS AFFECTING DISPOSAL OR USE OF UNIDENTIFIED LANDS WITHDRAWN FOR CLASSIFICATION, MINERAL, WATER AND/OR OTHER PUBLIC PURPOSES, REFER TO INDEX OF MISCELLANEOUS DOCUMENTS

Refer to HI for PL 167, R/W, Esmt, 44LD513, on all lands, see MTP and HI for US rights on private land

W 04733 Det PL 167 completed 11/18/1965
All PD surface Mgmt by BLM

OR 827 W Det PL 167 completed 8/4/1967
All PD surface Mgmt by BLM

FILE REF 400n390em01 tif	AutoMAP2000/GTX RasterCAD 6 0	
CONVERT JPEG 02/01/2000	BY	H GISCH
LAST UPDATE 09/30/2004	BY	R LIGONS
POSTED TO PUBLIC RECORDS 09/30/2004		
SURVEYED TOWNSHIP		
SURVEYED COORDINATE SOURCE		
GCDB NAD 83 CURRENT TO		N/A
IMAGE SOURCE		SCANNED ORIGINAL MTP
PROJECTION		N/A
COORDINATE ELEVATION		N/A
SOURCE FOR METES & BOUNDS		N/A
NOTES		
USE PLAT		

T 40 N
R 39 E