TOWNSHIP 1 NORTH, RANGE 36 EAST, OF THE WILLAMETTE MERIDIAN, OREGON

VALE DISTRICT - BAKER RA

UMATILLA COUNTY

010n360eu01.tif

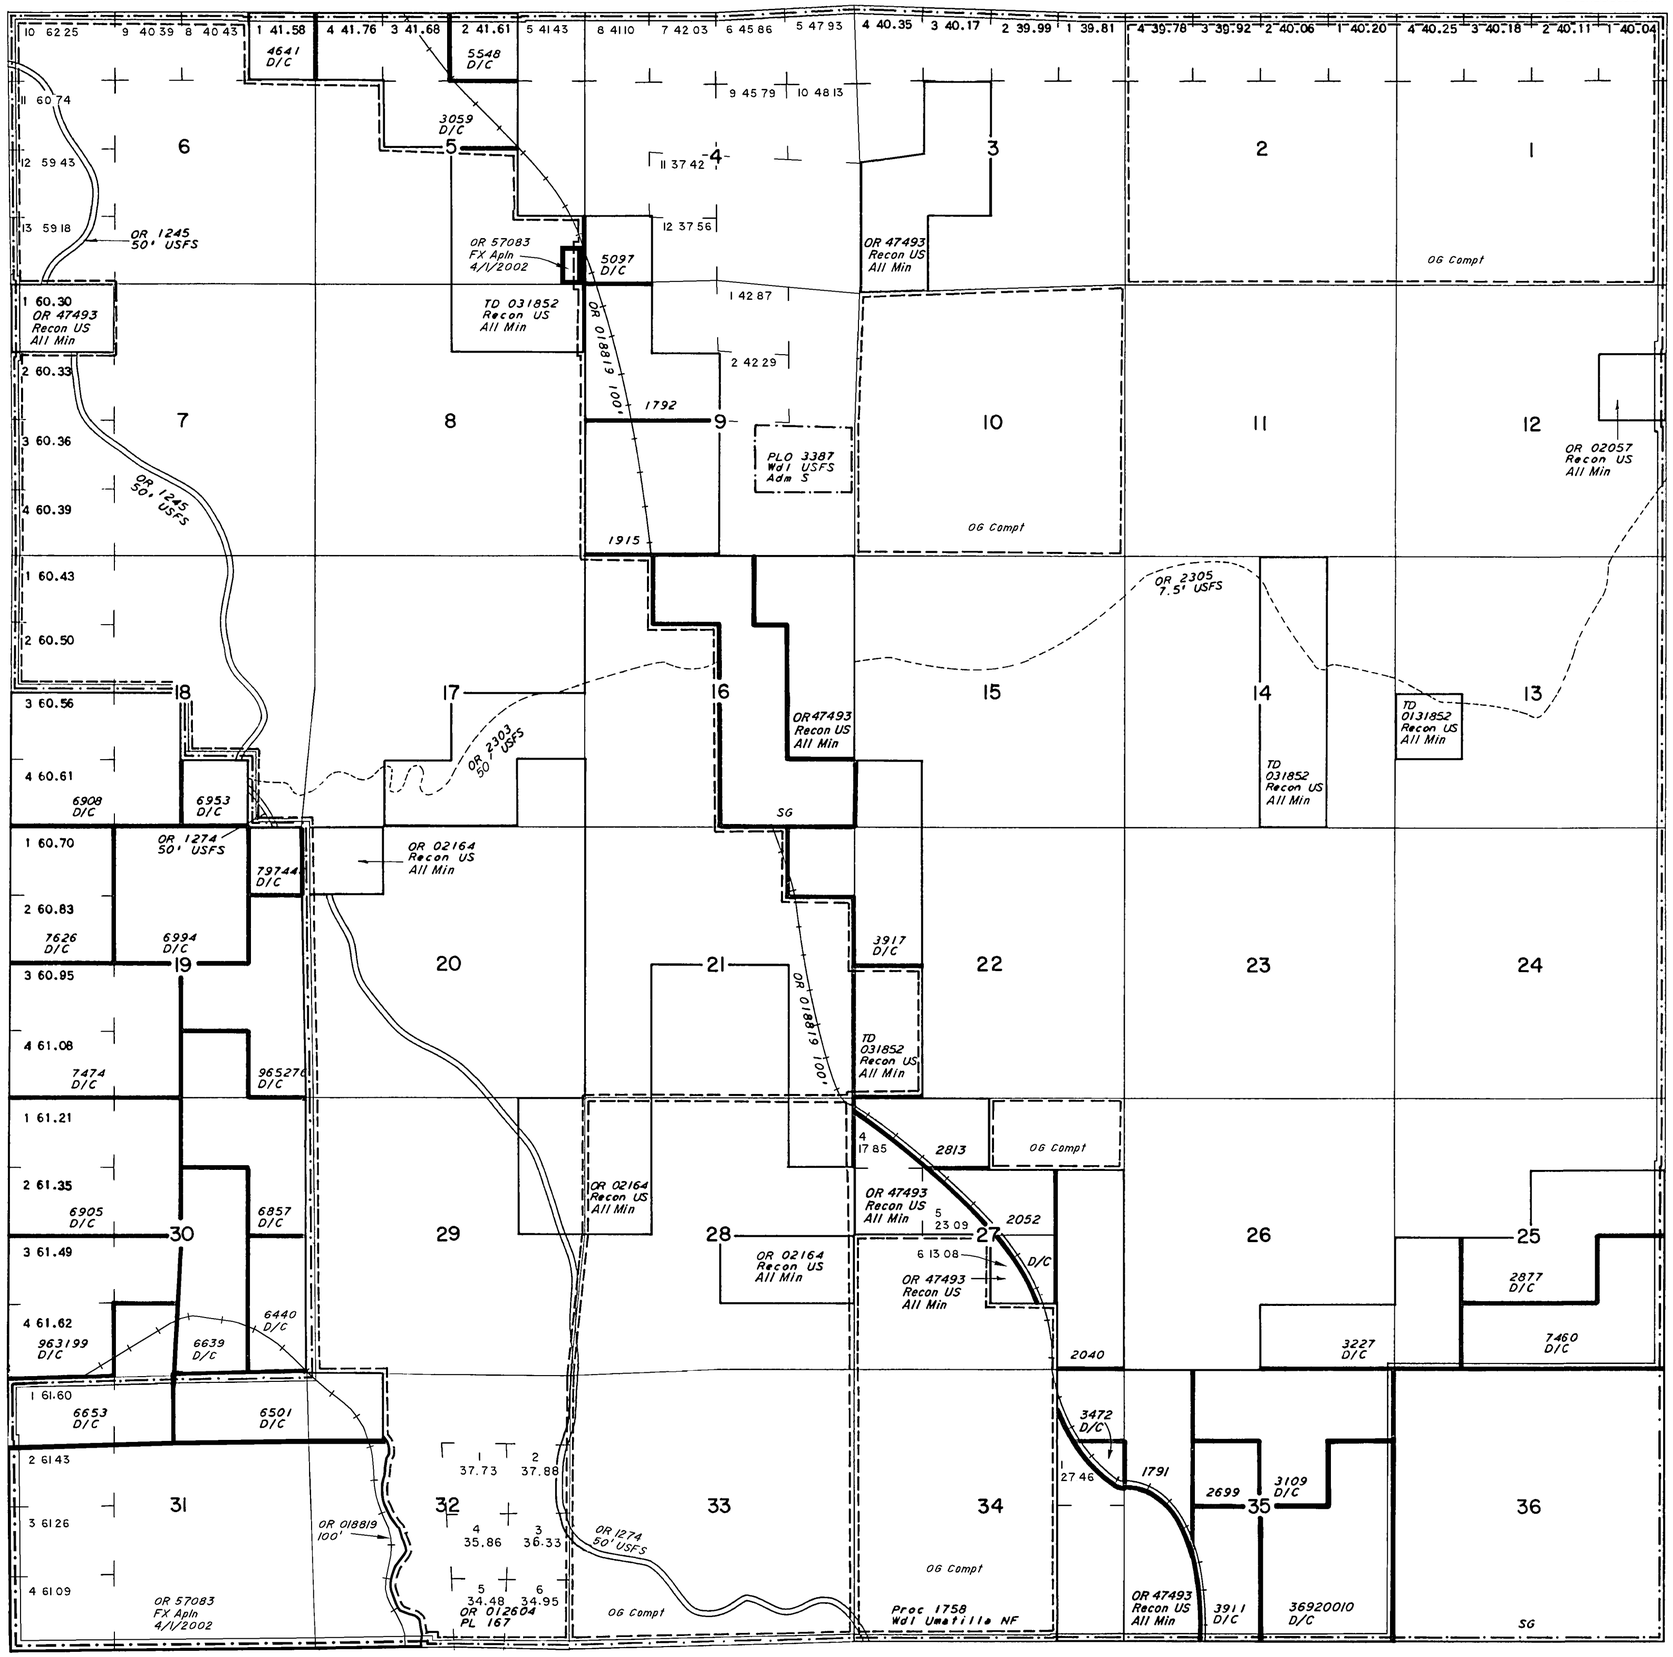

STATUS OF PUBLIC DOMAIN LAND AND MINERAL TITLES

MT/USE PLAT

INDEX TO SEGREGATED TRACTS				
RESURVEY	ORIGINAL SURVEY			
TRACT NO	T	R	SEC	SUBDIVISION

FOR ORDERS AFFECTING DISPOSAL OR USE OF UNIDENTIFIED LANDS WITHDRAWN FOR CLASSIFICATION, MINERAL, WATER AND/OR OTHER PUBLIC PURPOSES, REFER TO INDEX OF MISCELLANEOUS DOCUMENTS

OR 012604 Det PL 167 (Act of Cong 07/23/1955) completed 03/20/1963 all NF surface Mgmt by USFS

See Cadastral Plat approved 03/17/2000 for official area affecting legal subdivisions
Secs 4,5,6,9,15,25,26

See Cadastral Plat approved 06/21/2002 for official area affecting legal subdivisions
Secs 16,21,22,27,34

FILE REF 010n360eu01.tif	AutoMAP2000/GTX RasterCAD 6.0
CONVERT JPEG 03/25/2002	BY H GISCH
LAST UPDATE 12/18/2002	BY B BLAIR
POSTED TO PUBLIC RECORDS 12/18/2002	
SURVEYED TOWNSHIP	
SURVEYED COORDINATE SOURCE	
GCDB NAD 83 CURRENT TO	N/A
IMAGE SOURCE	SCANNED ORIGINAL MTP
PROJECTION	N/A
COORDINATE ELEVATION	N/A
SOURCE FOR METES & BOUNDS	N/A
NOTES Duncan Quad	
USE PLAT Lsbl Min	

T 1 N
R 36 E

SCALE in Chains

10 5 0 10 20 30 40 60 80

660 0 660 2640 3960 5280

SCALE in Feet

WARNING STATEMENT

This plat is the Bureau's Record of Title, and should be used only as a graphic display of the township survey data. Records hereon do not reflect title changes which may have been affected by lateral movements of rivers or other bodies of water. Refer to the cadastral surveys for official survey information.